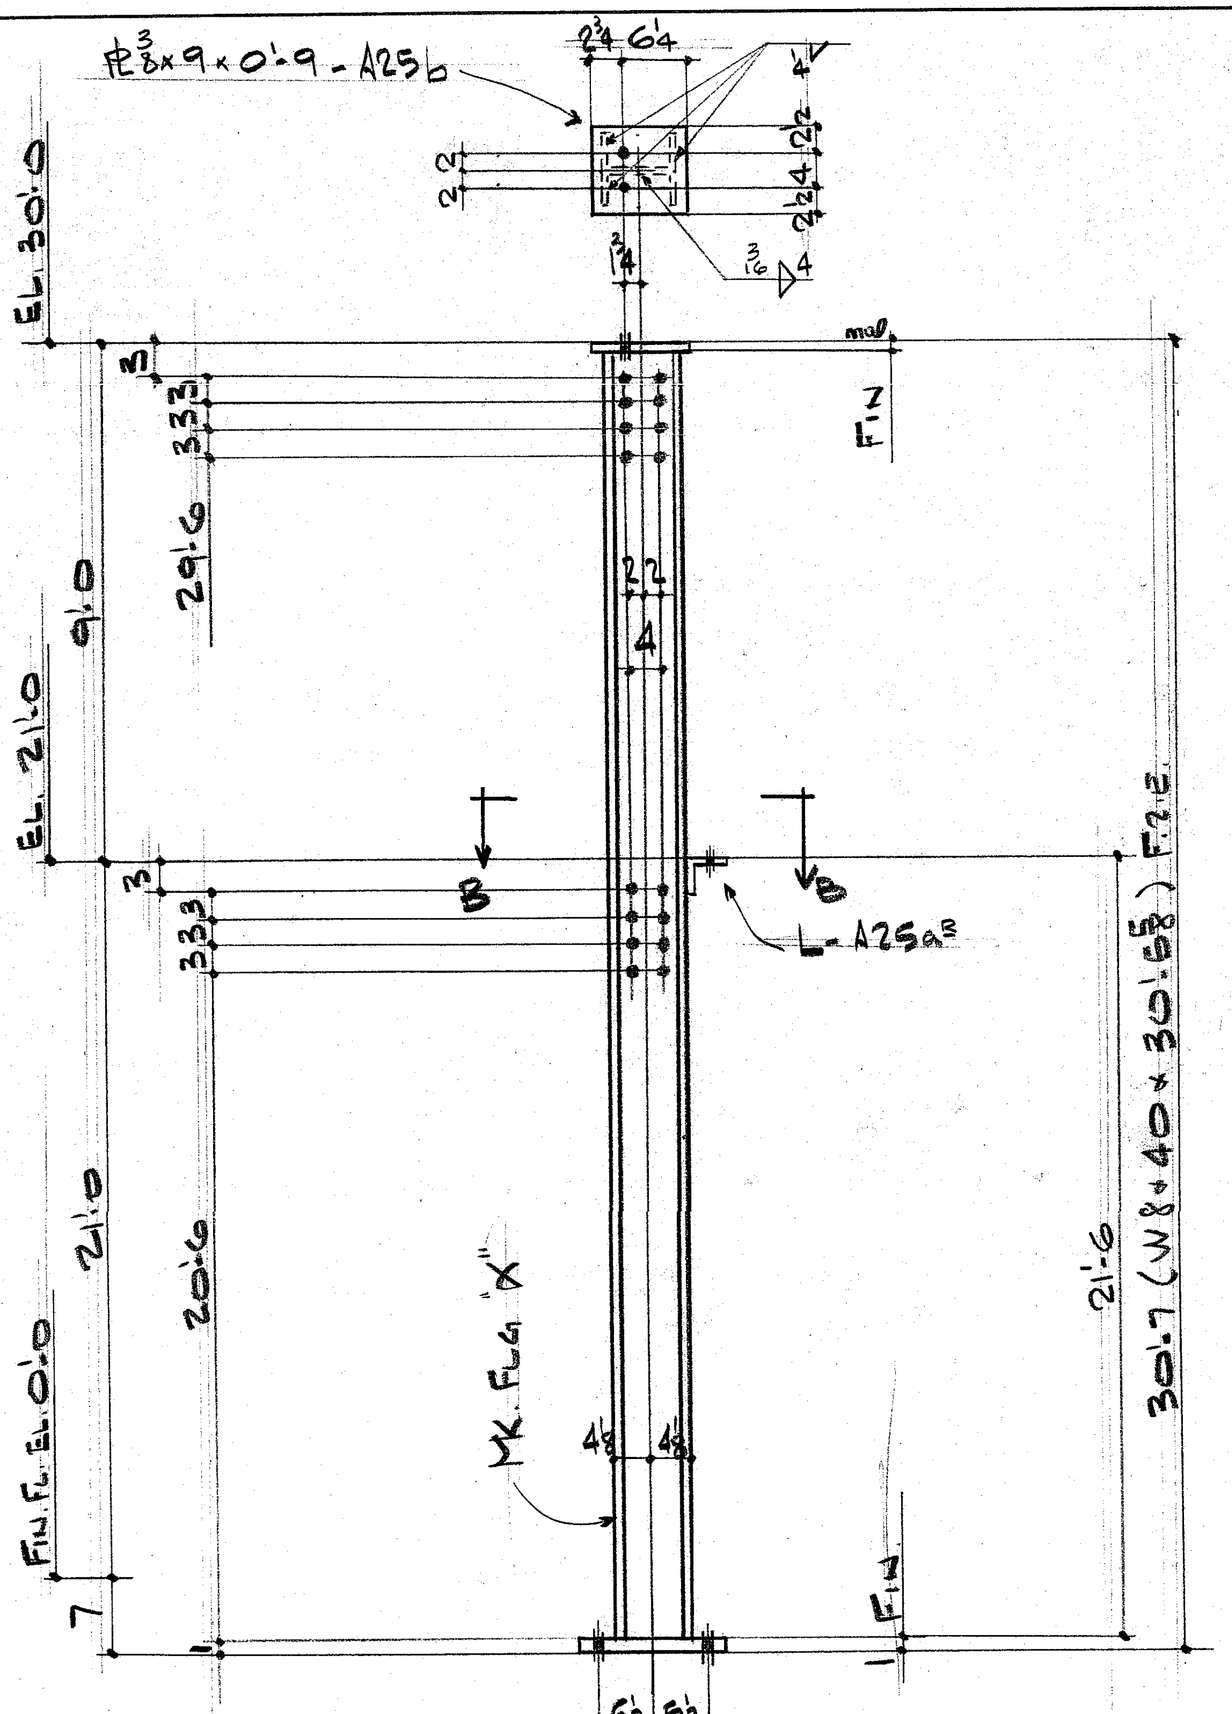


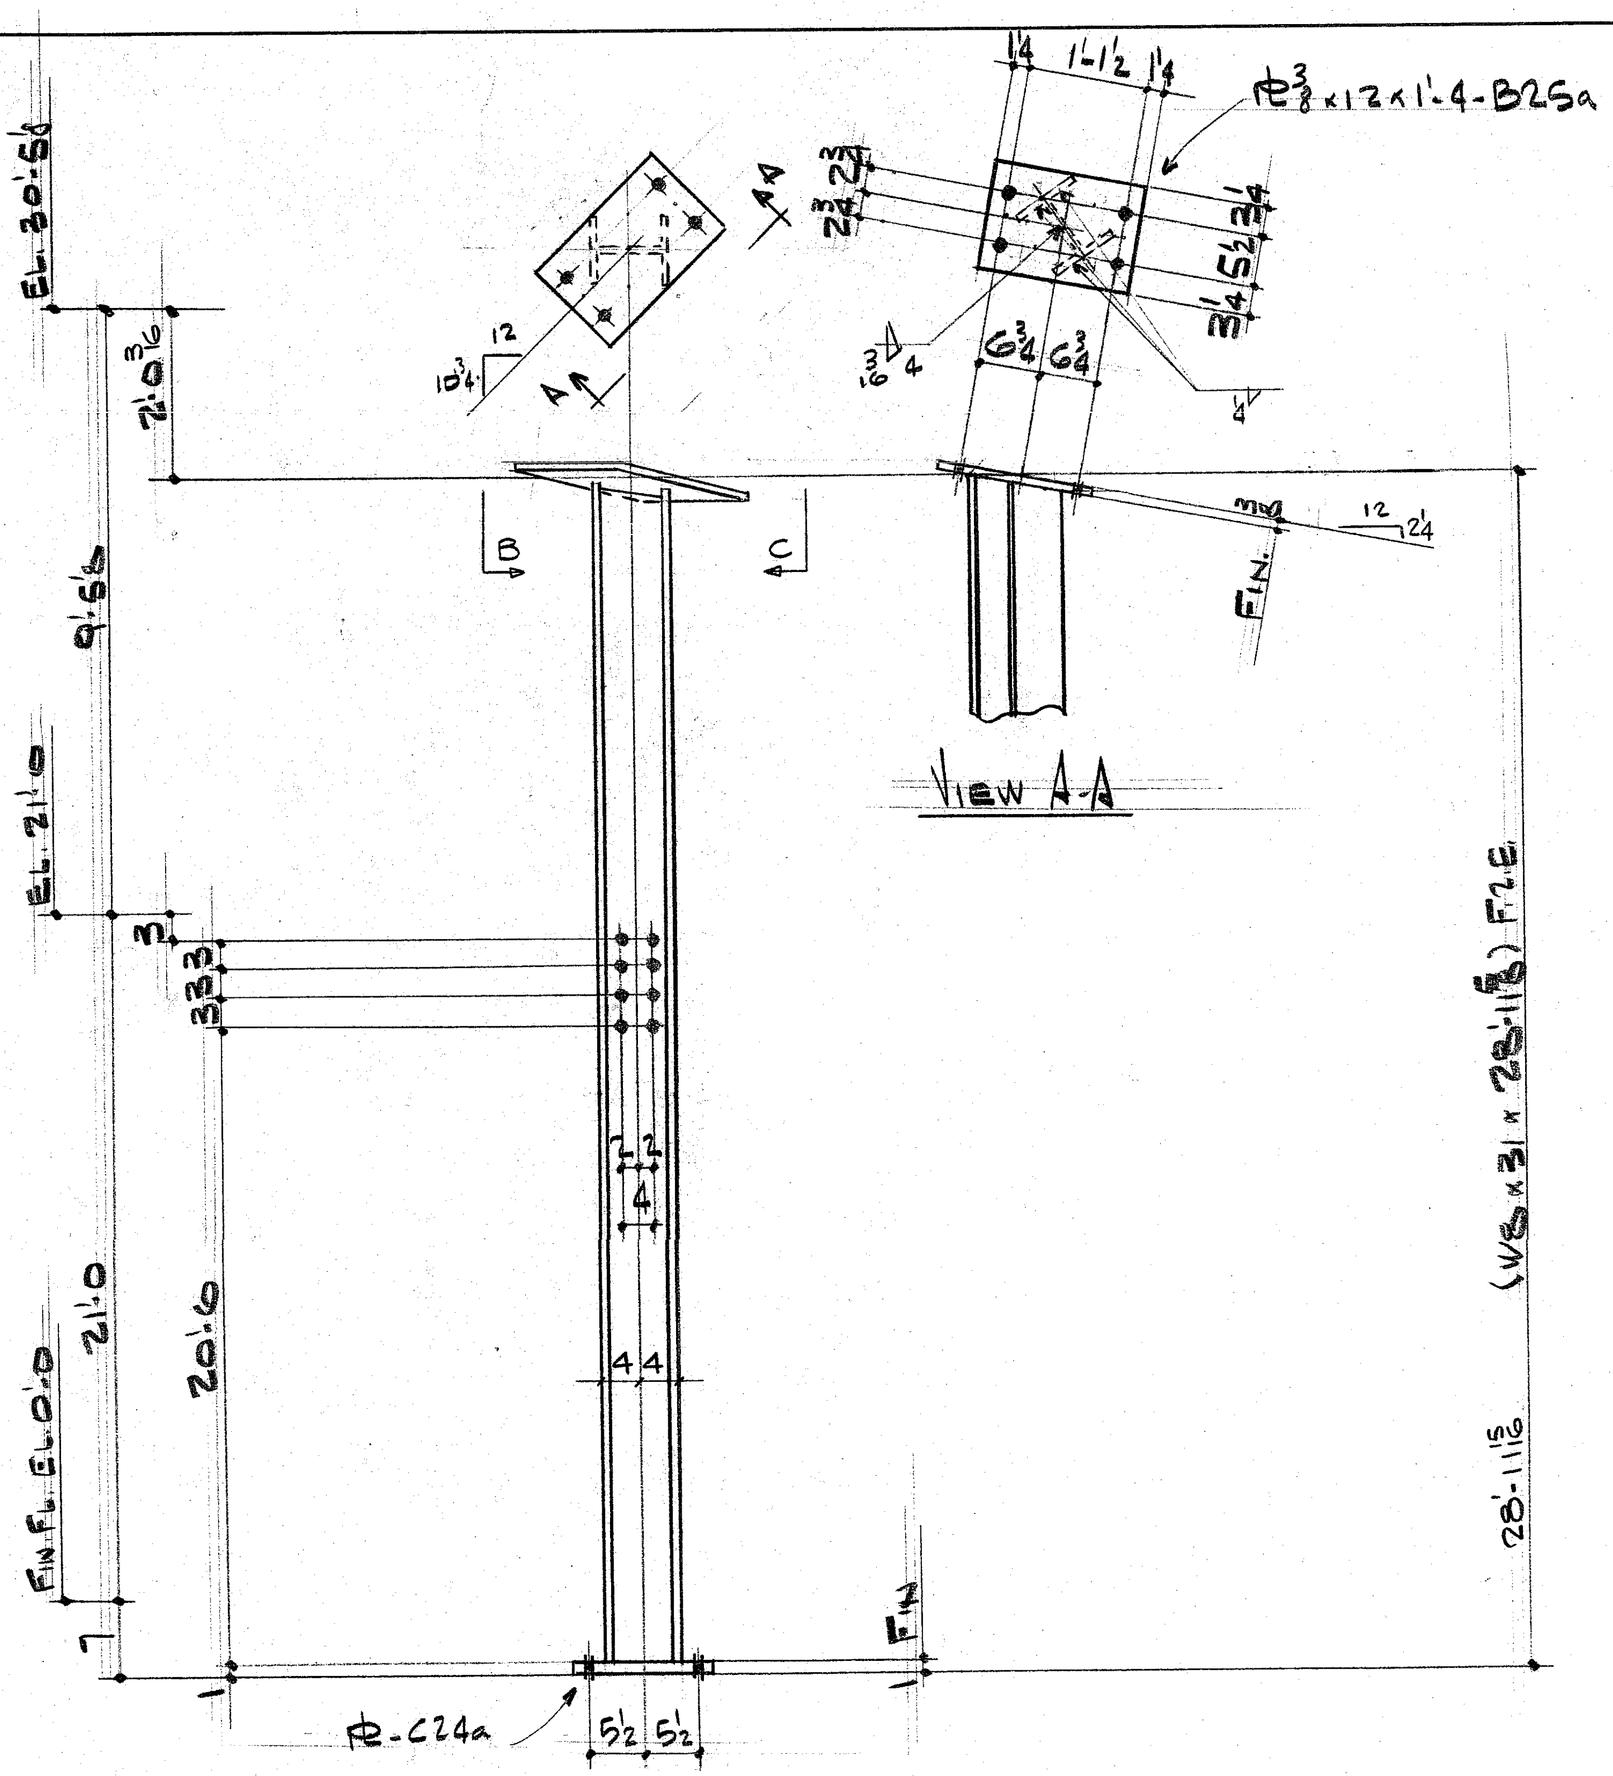


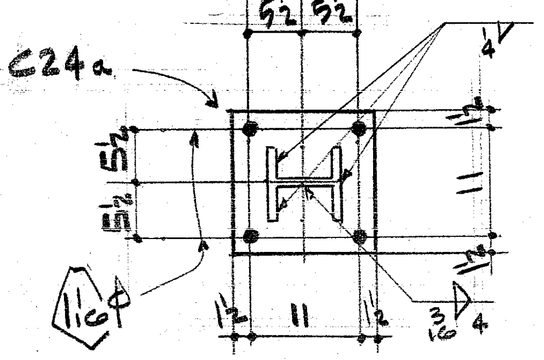

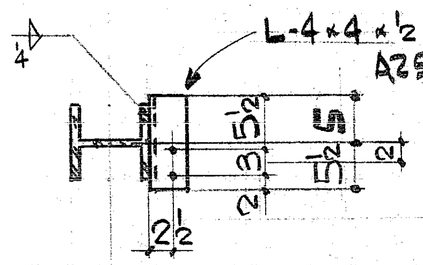


SECTION B-B

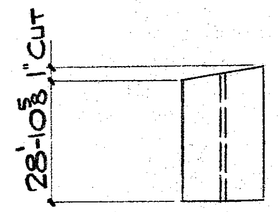


VIEW - B

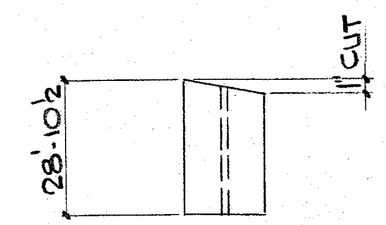


VIEW - C

BASE PLATE DETAIL
SAME AS FOR COLUMN A25

ONE - COLUMN - B25
ONE - do - C25

3 - COLUMNS - A25a3 (SHOWN)
3 - do - A25b (OPP HD.)

APPROVED
EVERETT I. BROWN CO.
BY
DATE MAR 21

APPROVED DRAWINGS
FOR FIELD USE
DATE MAR 9 1983

| ISSUE | #BP | FOR | DATE | BY | REV. | DATE | DESCRIPTION | MADE BY |
|---|---|---|---|---|---|---|---|---|
| 3 | 4 | FIELD | 3/9/83 | AA | | | | |
| 1 | 3 | APP | 12/10/82 | AA | | | | |

INTERSTATE WELDING & FABRICATION, INC.
1670 DAVIS AVENUE • TERRE HAUTE, INDIANA 47802

HOLES 13/16 (U.N.)
PAINT 1-C.T. RED MAB - 60802
CLEAN'G.
REF. DWG'S.

JACKSON ELEMENTARY SCHOOL

DWN. BY S
CHK'D. BY
JOB # 6300
SHT # 25