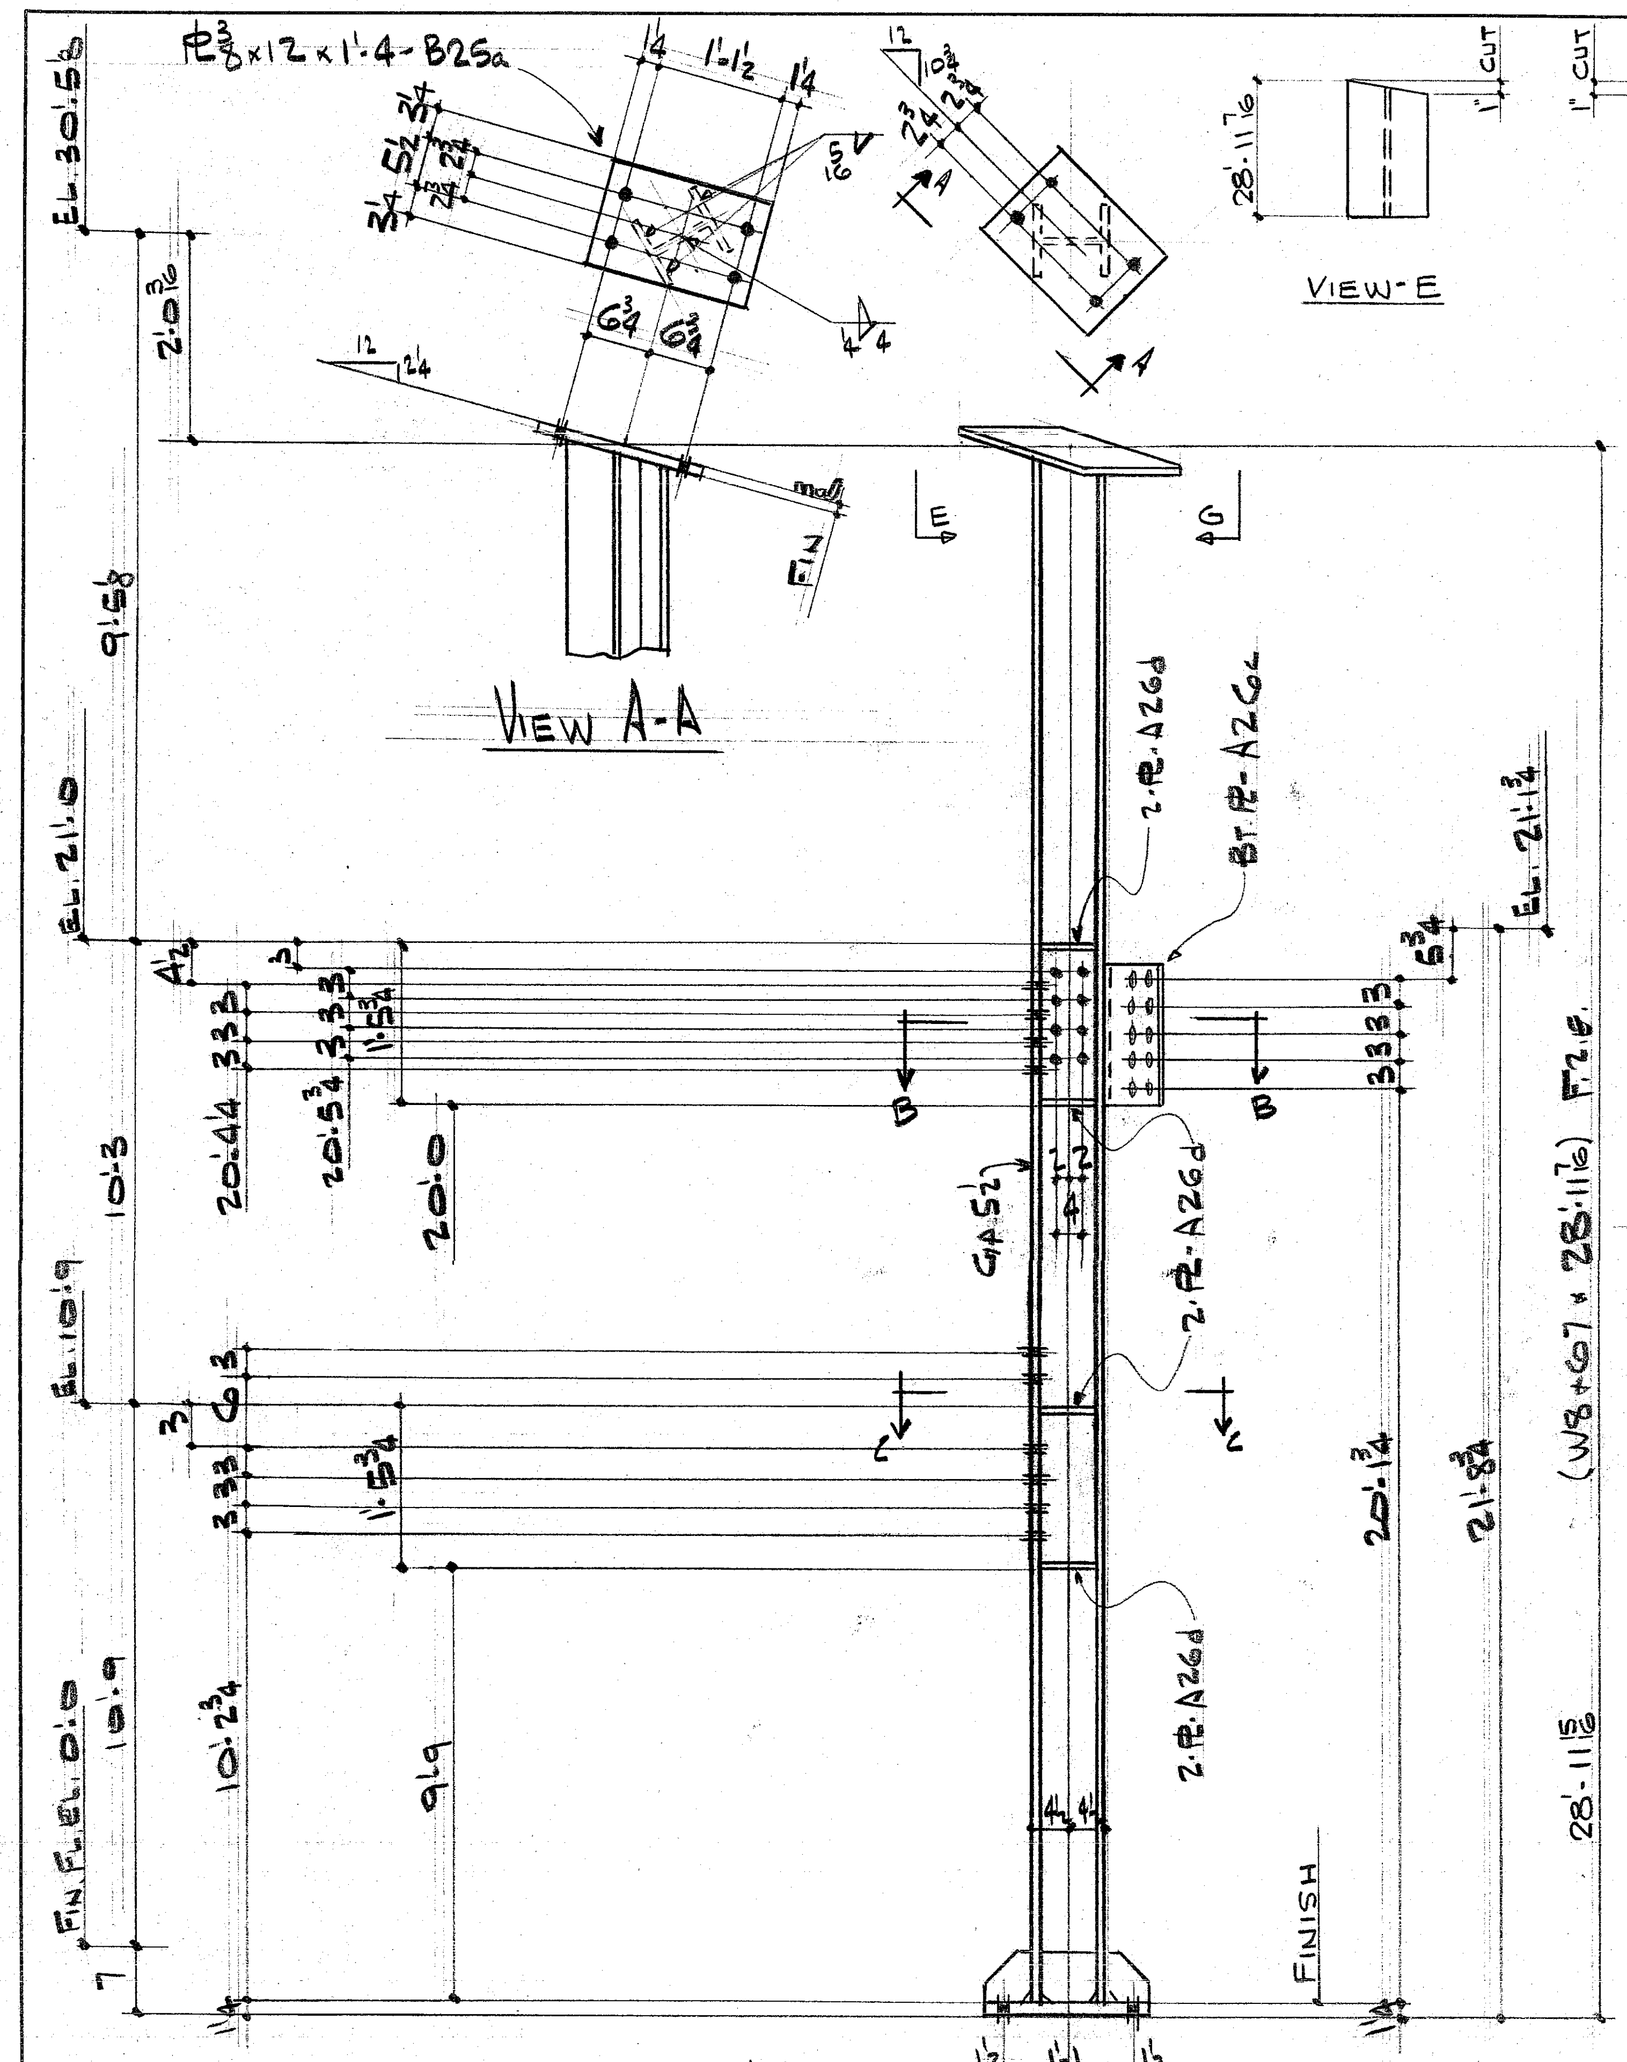

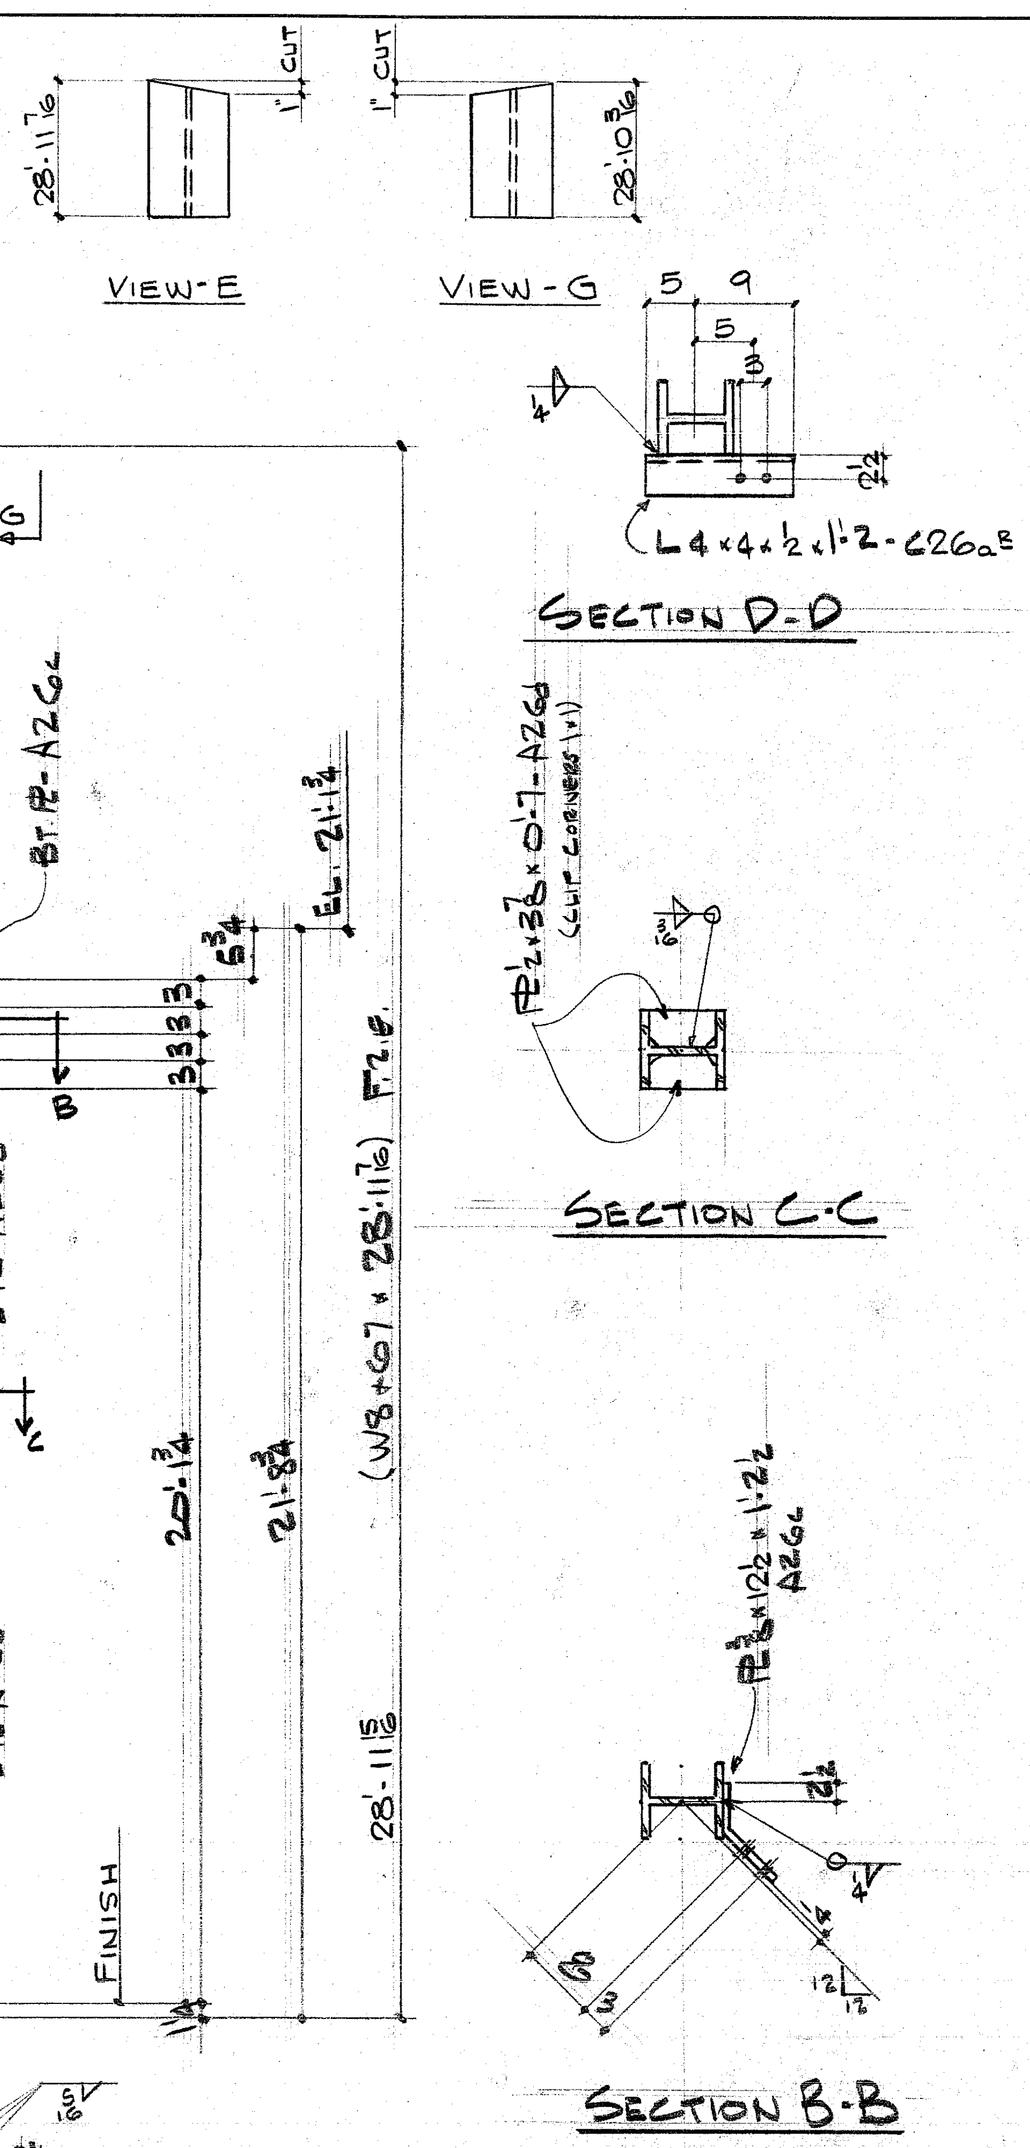

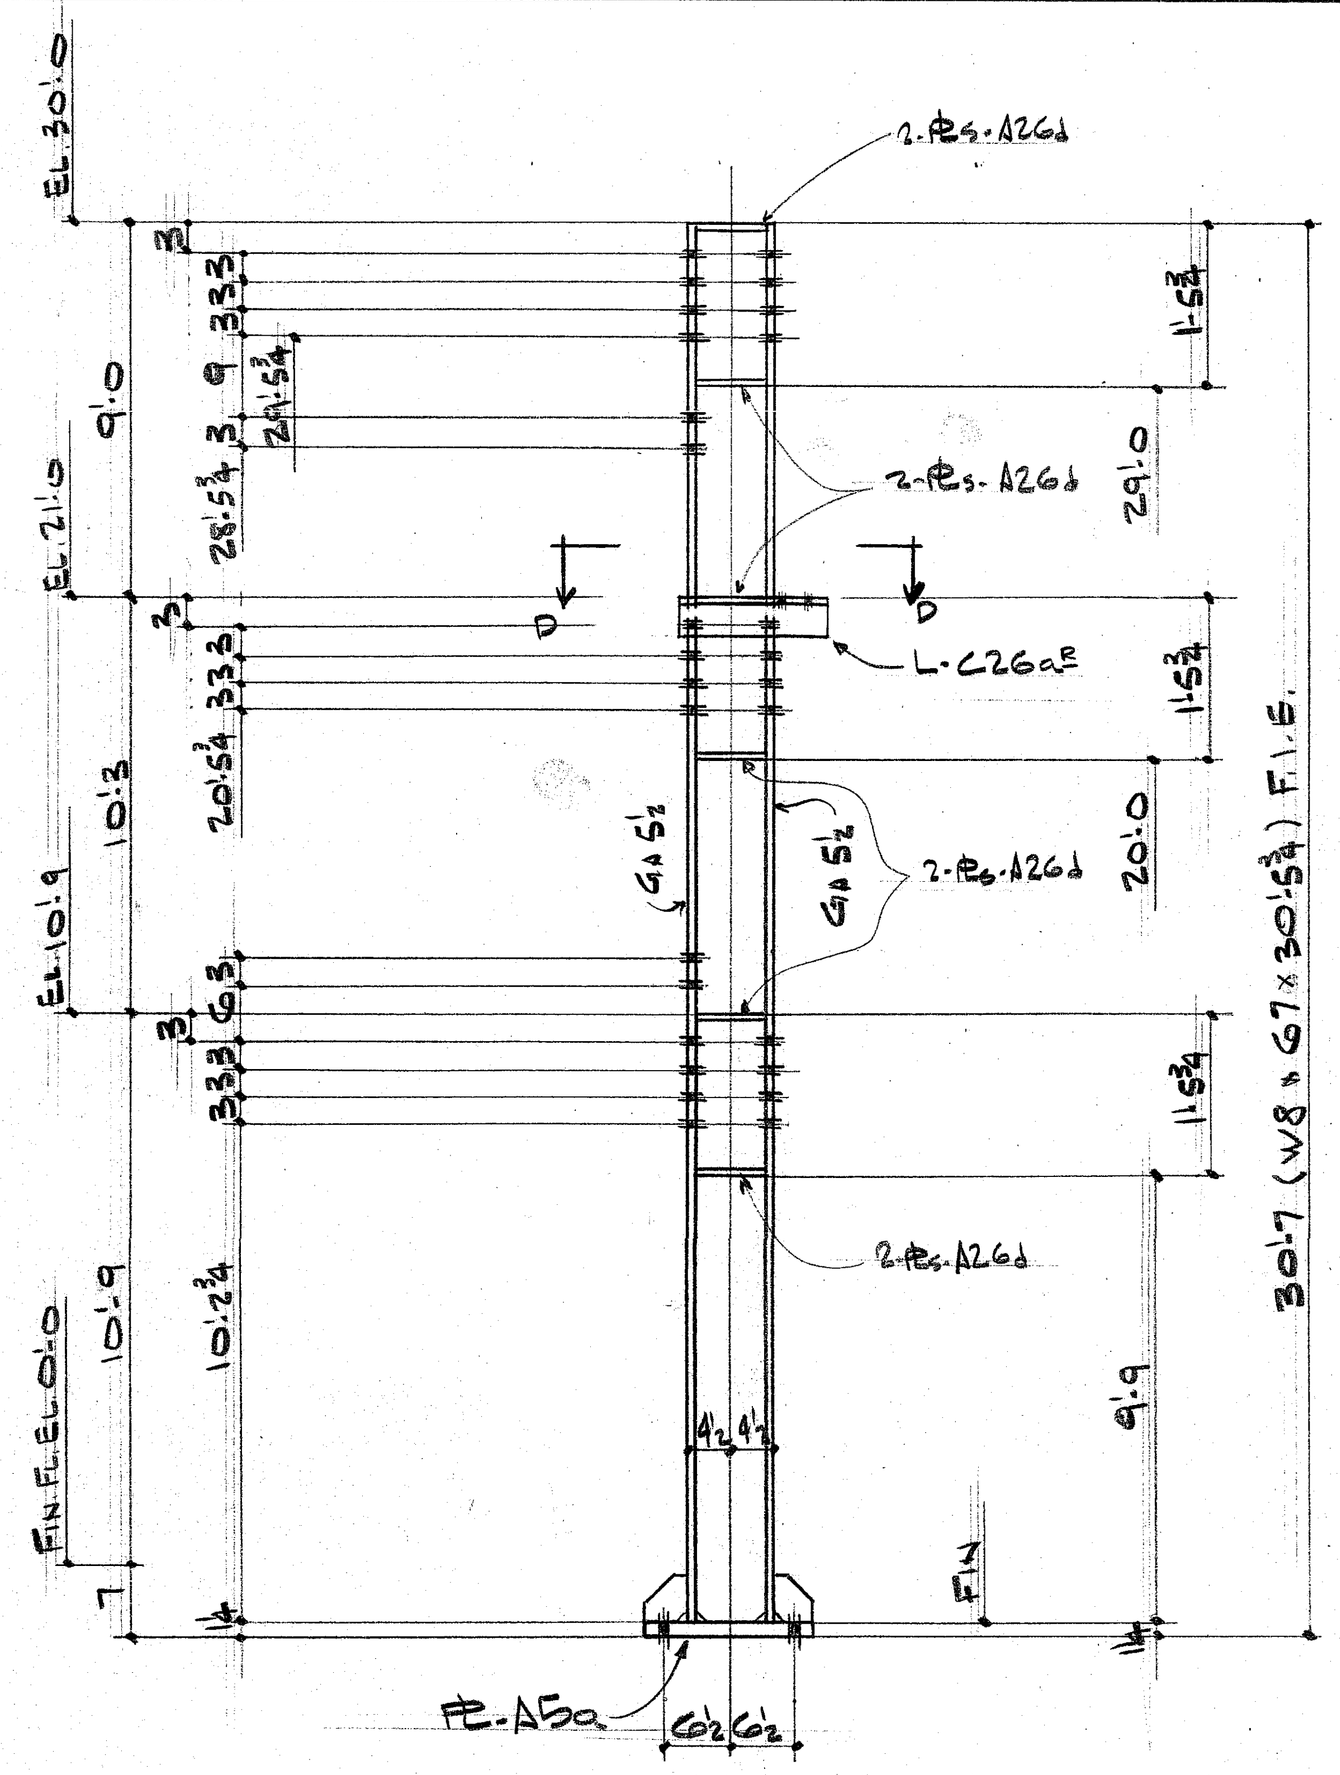

ONE-COLUMN - C26 (AS SHOWN)

ONE- " - D26 (OPP HAND)

APPROVED
EVERETT I. BROWN CO.
BY
DATE MAR 21

APPROVED DRAWINGS
FOR FIELD USE
DATE MAR 9 1983

ISSUE	#BP	FOR	DATE	BY
3	4	FIELD	3/9/83	AA
1	3	APP	12/10/82	AA

REV.	DATE	DESCRIPTION	MADE BY

INTERSTATE WELDING & FABRICATION, INC.
1670 DAVIS AVENUE • TERRE HAUTE, INDIANA 47802

HOLES 3/4 (U.N.)
PAINT 1-CT. RED
MAB-60802
CLEAN'G.
REF. DWG'S.

JACKSON ELEMENTARY SCHOOL

DWN. BY S
CHK'D. BY
JOB # 6300
SHT. # 26