JACKSON ELEMENTARY SCHOOL REROOFING

SET #3

DUNELAND SCHOOL CORPORATION — CHESTERTON, INDIANA

DUNELAND SCHOOL BOARD

RAYMOND VAGELSKI JR. — president
TERRY K. HIESTAND — vice pres.
JOHN W. KROFT — secretary
DONALD E. MEEK — member
MICHAEL C. HARRIS — board attorney
ROBERT G. MATTHYS — member

DR. KARL H. SPECKHARD, SUPERINTENDENT

gerometta & kinel architects, inc.

REVISIONS | BY

DAVID J. KINEL — REGISTERED — STATE OF INDIANA — No. 3147

ROBERT M. GEROMETTA — REGISTERED — STATE OF INDIANA — No. 2626

ROOF PLAN

JACKSON ELEMENTARY SCHOOL REROOFING
DUNELAND SCHOOL CORPORATION — chesterton, indiana

gerometta & kinel architects, inc. — chesterton, indiana

DATE	1/29/87
SCALE	AS NOTED
DRAWN	TLA
JOB	8611
SHEET	A-1
OF 5 SHEETS	

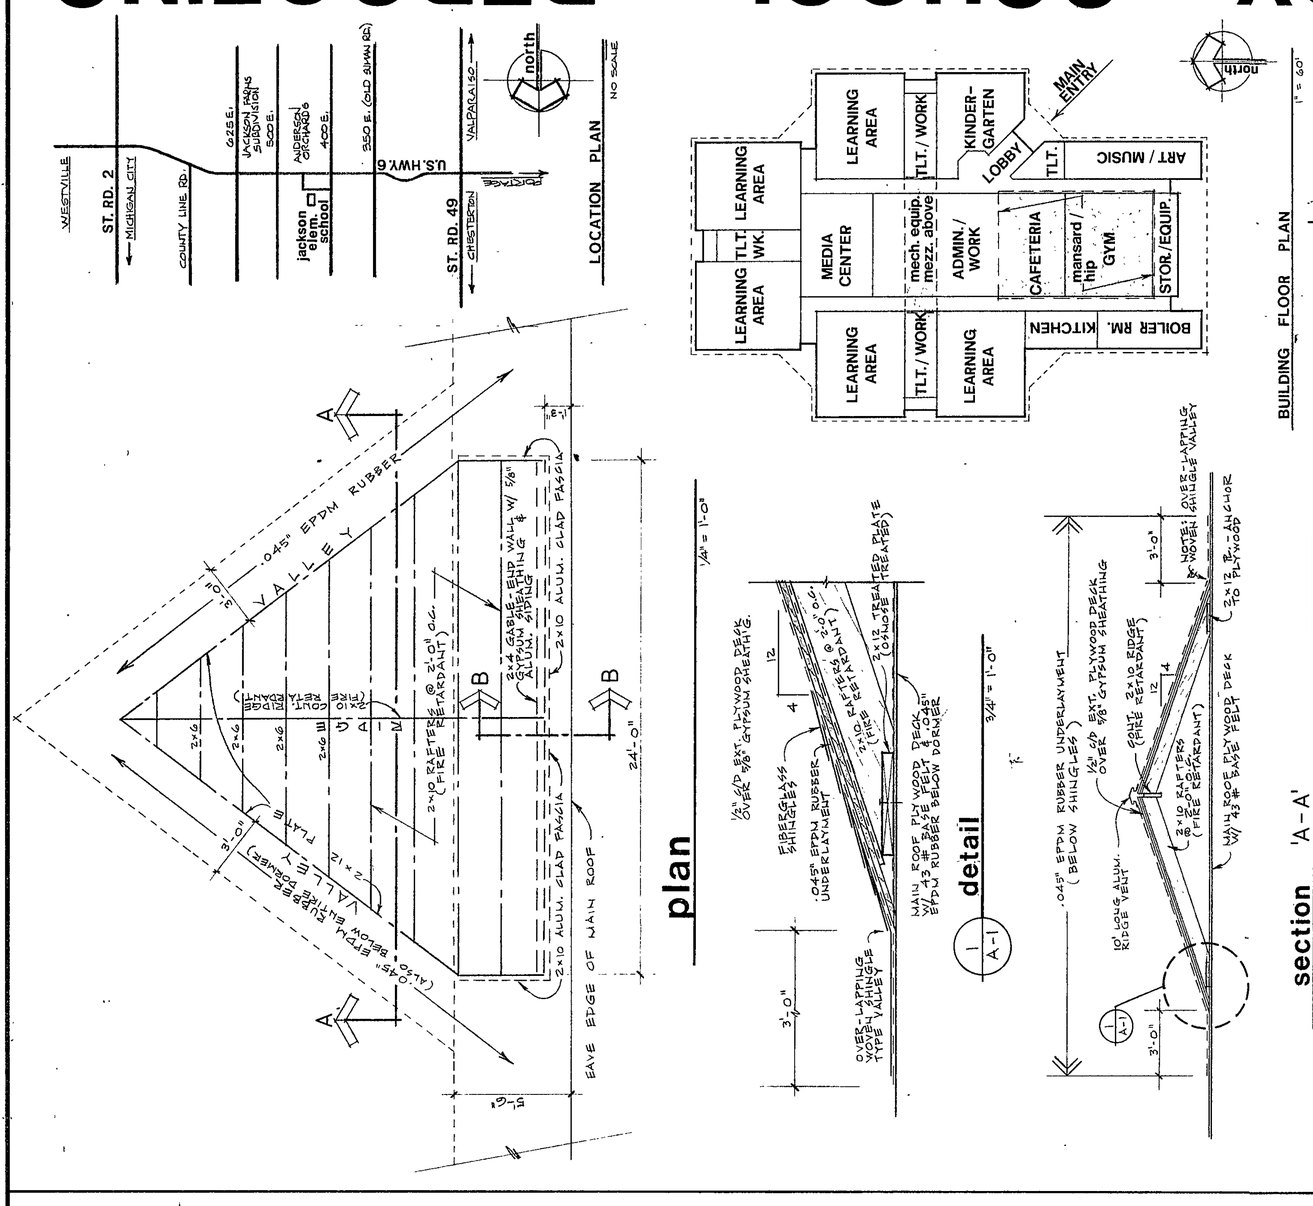

("ADD" ALTERNATE BID RC-3)

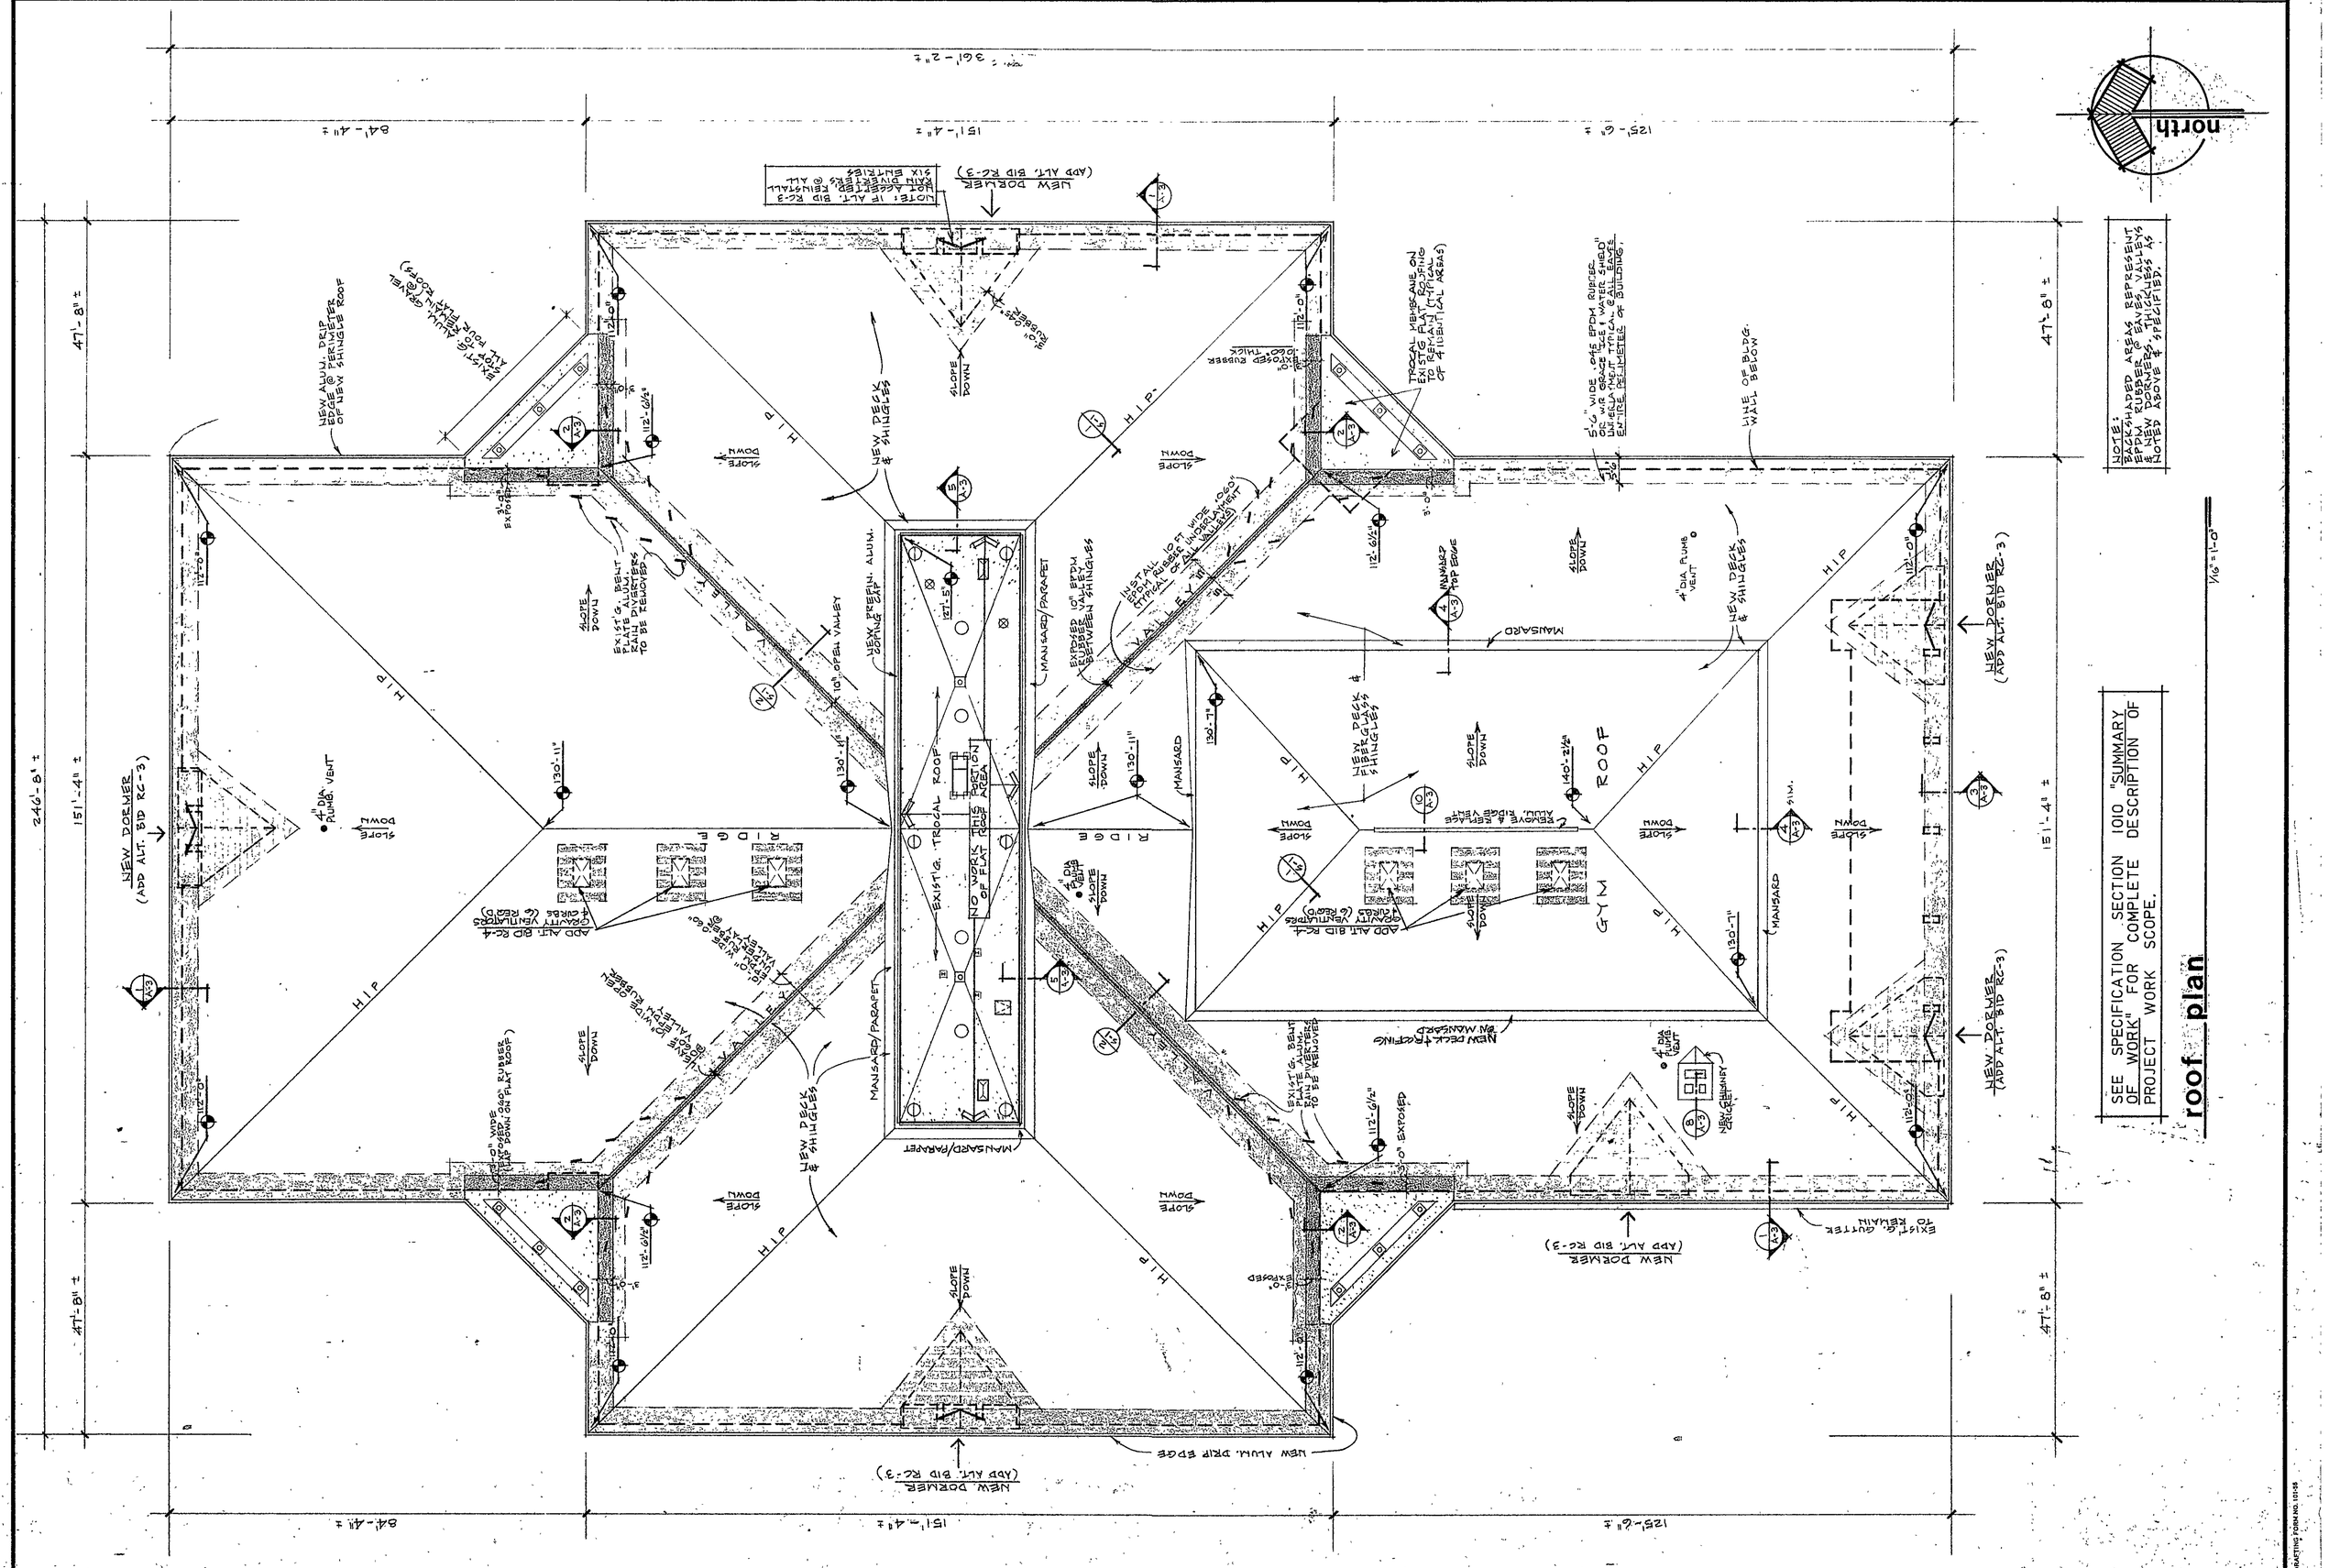

DATAPRINT CORP. 600 LITTLEFIELD AVE. SO. SAN FRANCISCO, CA 94080
SEDCO DRAFTING FORM NO. 101-S