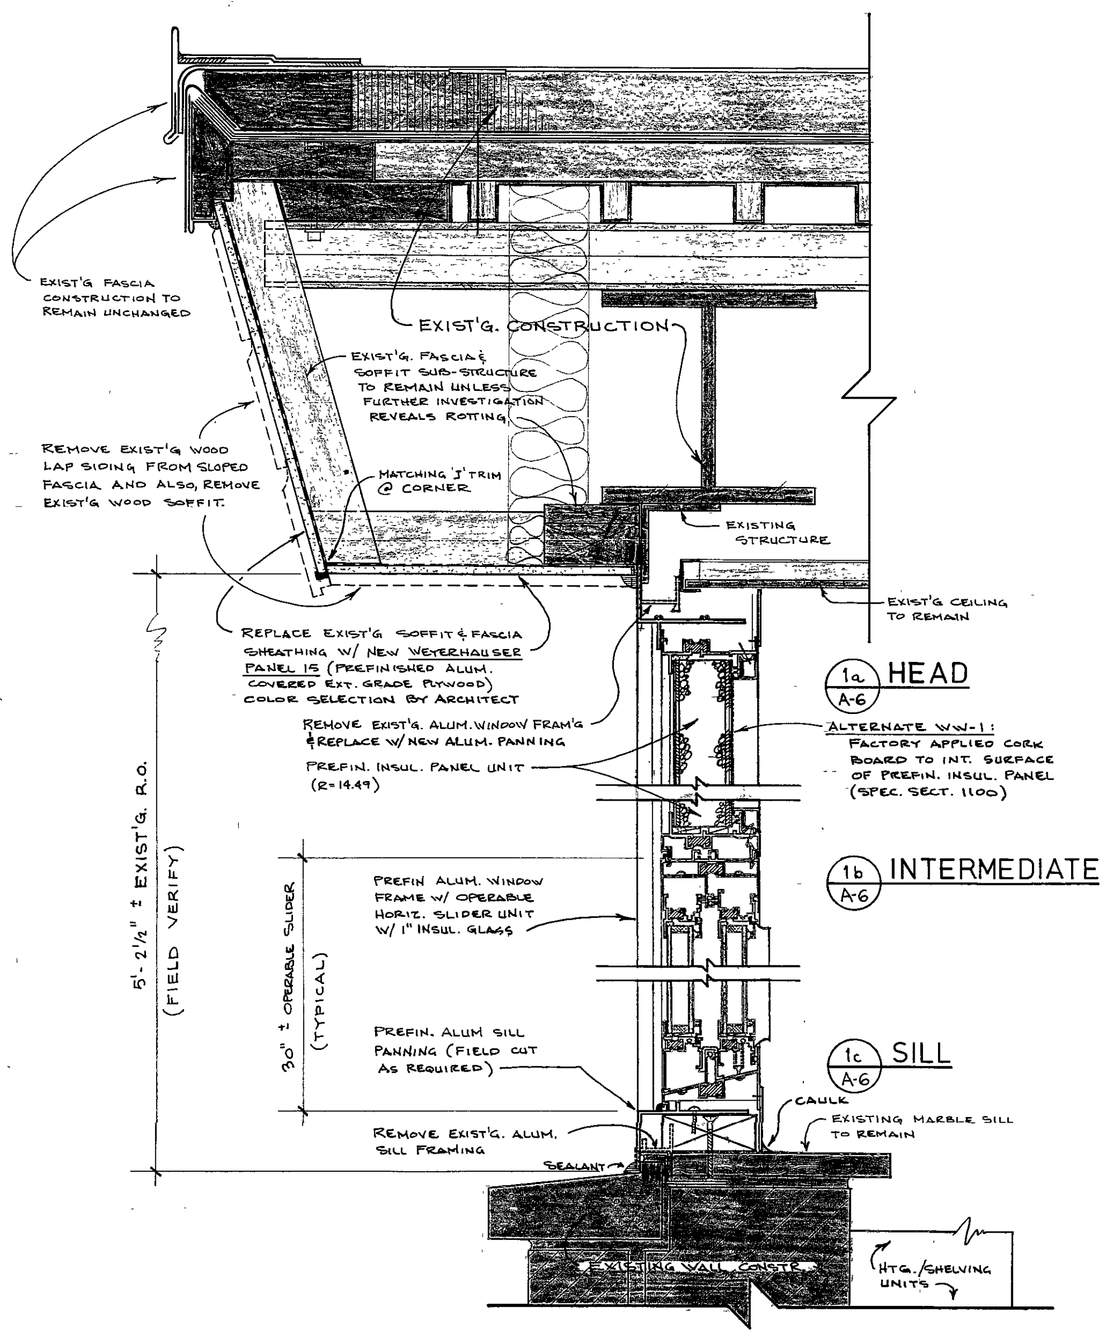

1 A-6 SECTION 3" = 1'-0"

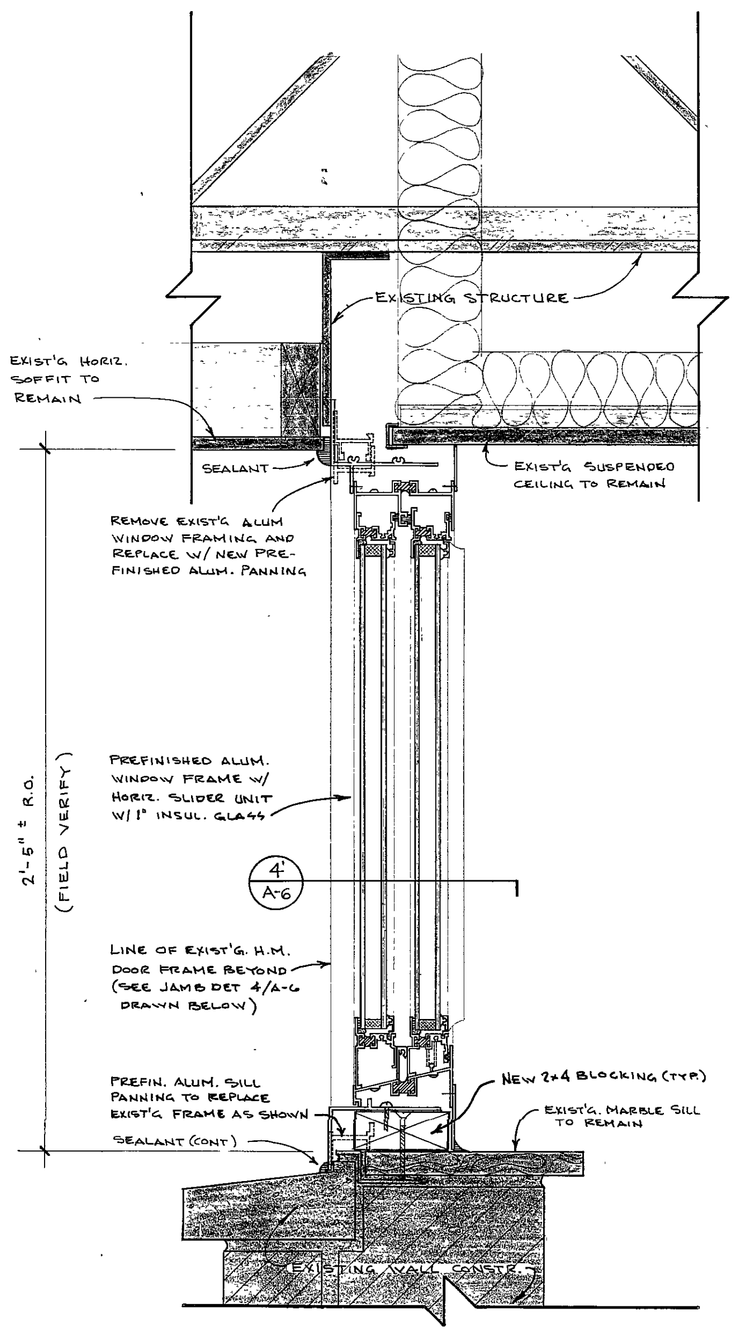

2 A-6 SECTION 3" = 1'-0"

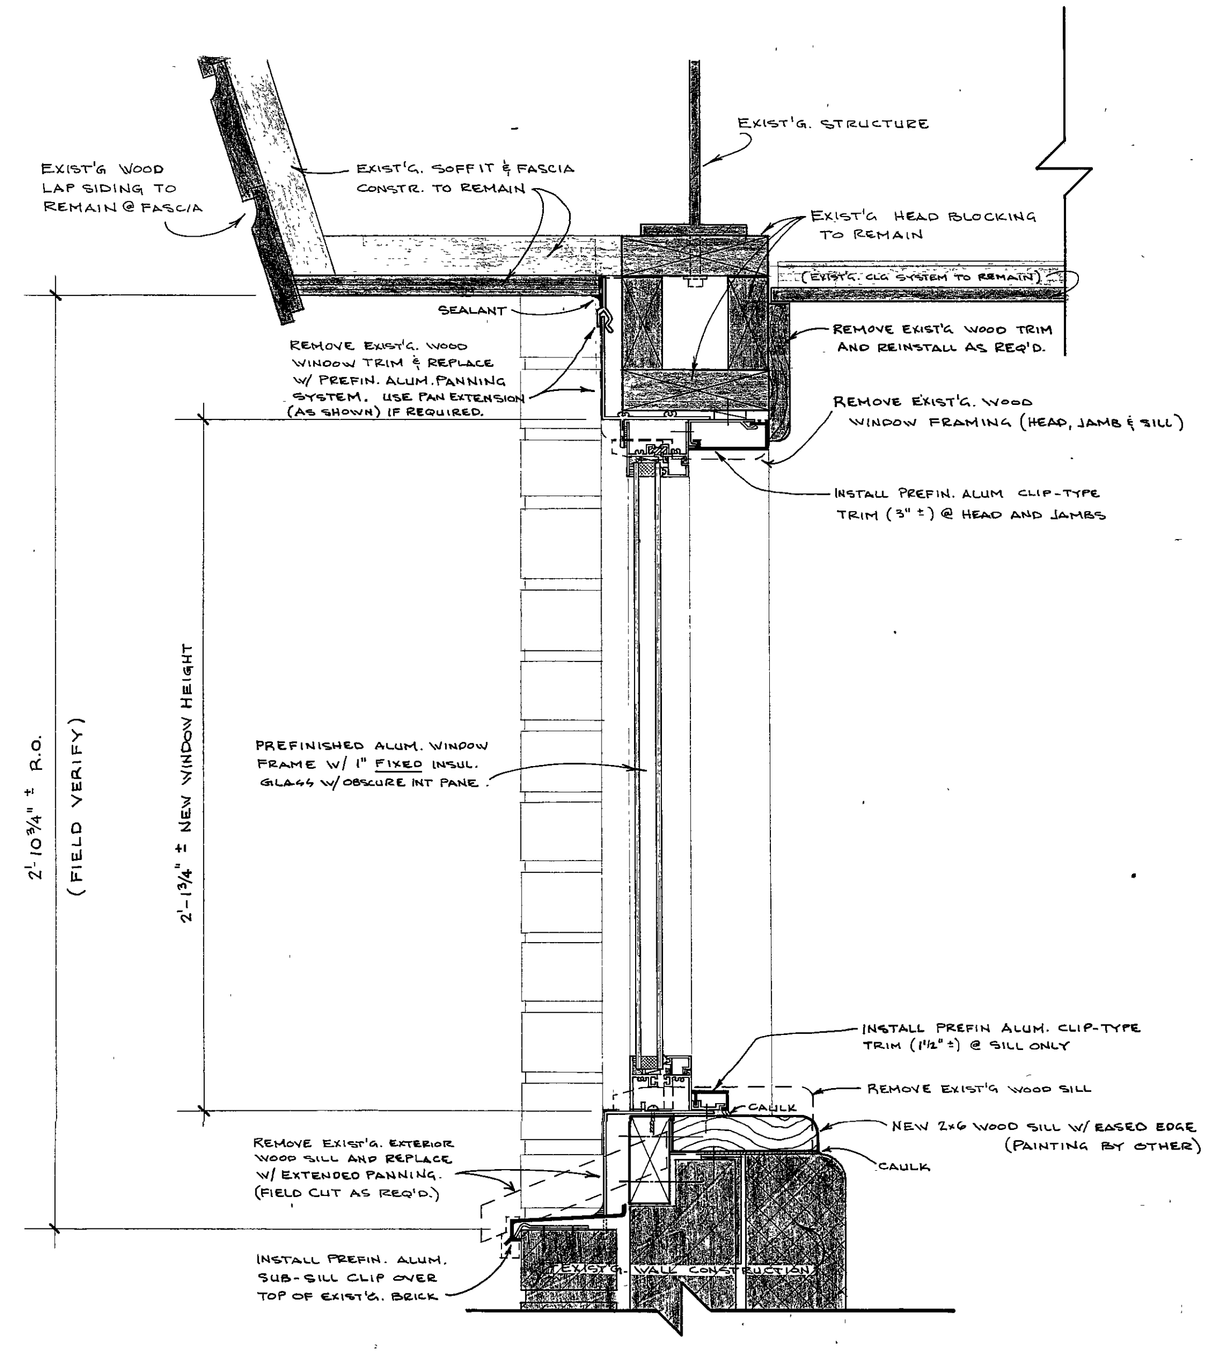

3 A-6 SECTION 3" = 1'-0"

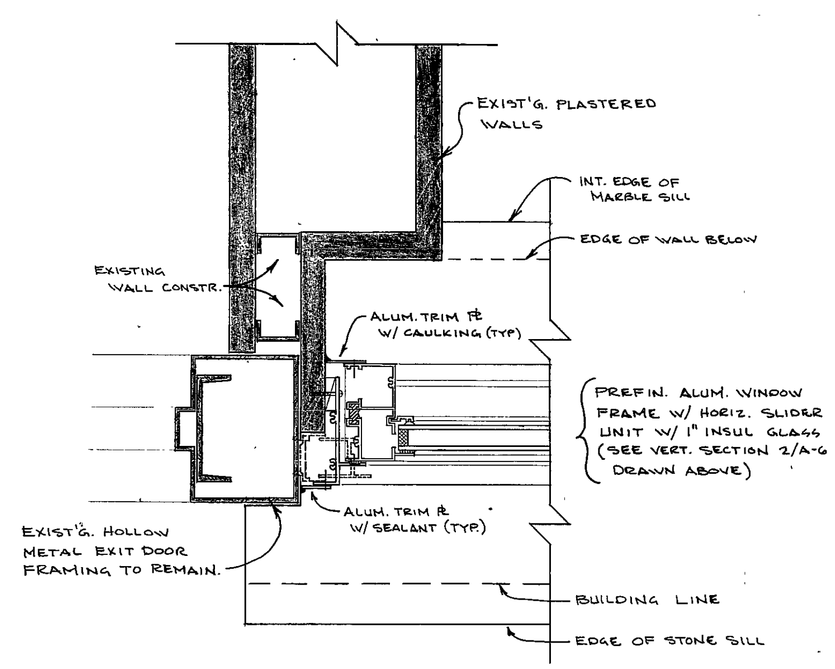

4 A-6 JAMB 3" = 1'-0"

"EXISTING CONSTRUCTION" CONDITIONS SHOWN ON THIS SHEET ARE GIVEN TO ASSIST BIDDERS IN PREPARING THEIR PROPOSALS. THESE DETAILS APPROXIMATE EXISTING CONFIGURATIONS AND DIMENSIONS AND WILL VARY SOMEWHAT IN THE FIELD. IT REMAINS THE CONTRACTOR'S RESPONSIBILITY TO VISIT THE PROJECT AND ASCERTAIN ACTUAL EXISTING CONSTRUCTION CONDITIONS TO HIS OWN SATISFACTION PRIOR TO SUBMITTING HIS BID PROPOSAL!!!

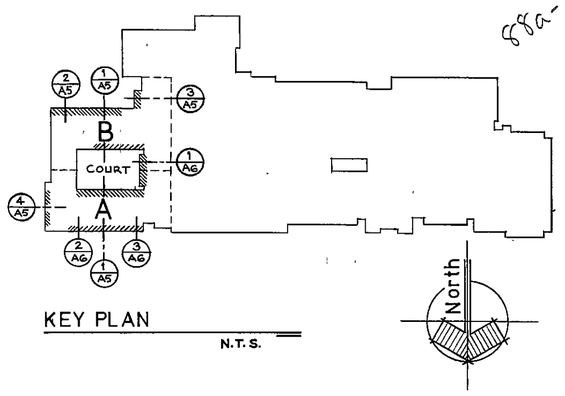

KEY PLAN N.T.S.

88a-A-05

REVISIONS	BY

DAVID J. KINEL REGISTERED No. 3147 STATE OF INDIANA

ROBERT N. GEROMETTA REGISTERED No. 2626 STATE OF INDIANA

WINDOWWALL DETAILS
CHESTERTON HIGH SCHOOL WINDOWWALL REPLACEMENT
DUNELAND SCHOOL CORPORATION CHESTERTON, INDIANA

gerometta & kinel architects, inc.

DATE	2-16-88
SCALE	3"=1'-0"
DRAWN	SPV
JOB	8801-d
SHEET	A-6 OF 6 SHEETS