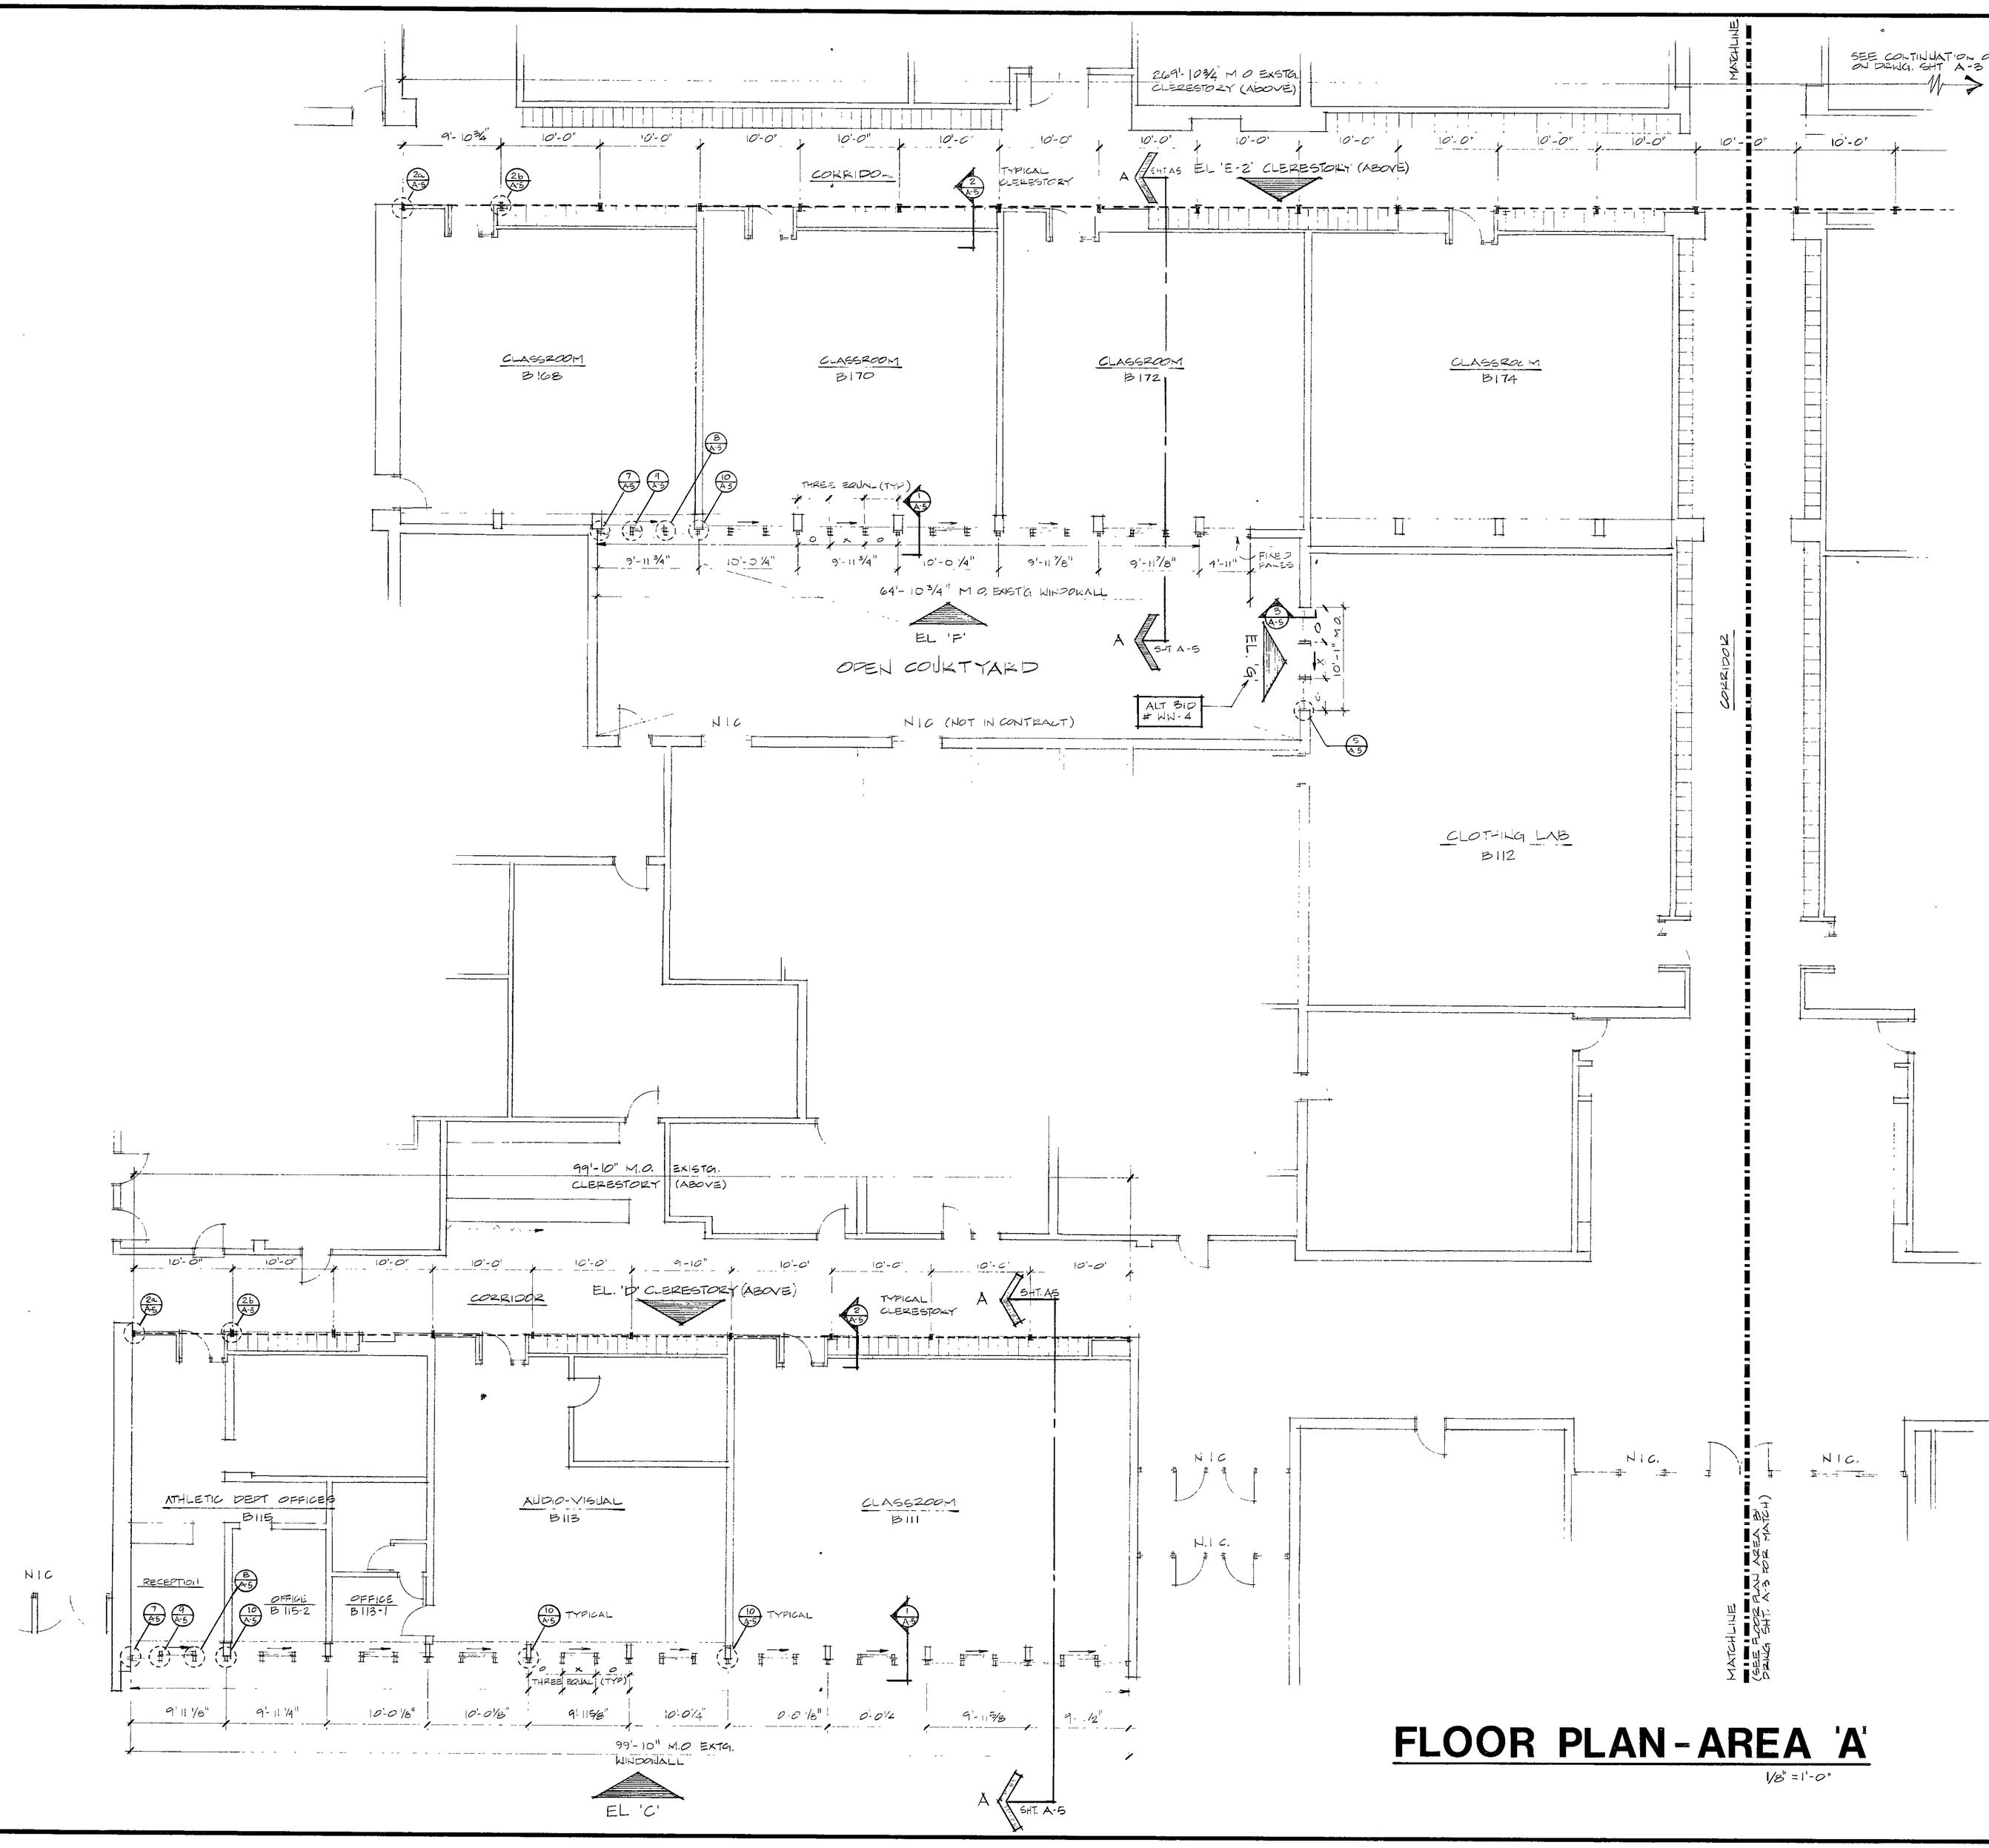

FLOOR PLAN - AREA 'A'

1/8" = 1'-0"

DESCRIPTION OF ALTERNATES (Spec. Sect. 1100)

PARTIAL WINDOWALL REPLACEMENT CONTRACT #1 (WW)

State the Amount:

WW-1: If interior faces of all "Windowall Insulated Panels" in wall system (Spec. Sect. 8520) are factory covered with ¼" thick natural sheet cork in lieu of Base Bid polyester baked enamel finish (Laminate to metal). (Note: Alternate does not apply to Clerestory Insulated Panels)

ADD $_____

WW-2: If two (2) each extra 1" insulating glass units of each size used on Project are supplied to Owner at completion of Project as "spare" replacement units. (Up to a maximum of 3 sizes, for 6 total extra units).

ADD $_____

WW-3: If Mfgr's guarantee on Materials & Workmanship for Rolling Horizontal Aluminum Windows (Spec. Sect. 8520) is extended to 10 years.

ADD $_____

WW-4: If additional windowall replacement areas shown as Elevations 'G' & 'H' on Drawing Sheet #A-4 are added to scope of Project Work.

ADD $_____

WW-5: If additional windowall replacement areas shown as Elevations 'J-2', 'K', & 'L' on Drawing Sheet #A-4 are added to scope of Project Work.

ADD $_____

CASH ALLOWANCES (Spec. Sect. 0400)

CASH ALLOWANCES: Cash allowances, as described in the General Conditions and the various technical sections, shall be included as follows:

CONTRACT	MONETARY AMOUNT	ALLOWANCE ITEM
Windowall Replacement Prime Contractor	$3,500.00	Additional Work
TOTAL CASH ALLOW. CONTRACT #1	$3,500.00	

INCLUSION IN BID: The above ALLOWANCES shall be included in the Base Bids of contracts #1 or #2 (as applicable) by the respective Prime Contractors.

DIMENSIONS SHOWN ON PLANS ARE GIVEN TO ASSIST BIDDERS IN PREPARING THEIR WINDOWWALL REPLACEMENT PROPOSALS. DIMENSIONS MAY VARY SOMEWHAT WHEN CHECKED IN THE FIELD AND SHOULD BE REGARDED AS ONLY APPROXIMATE. IT REMAINS THE CONTRACTOR'S RESPONSIBILITY TO VISIT THE PROJECT AND ASCERTAIN ACTUAL EXISTING CONDITIONS AND DIMENSIONS TO HIS OWN SATISFACTION PRIOR TO SUBMITTING HIS BID PROPOSAL!!!

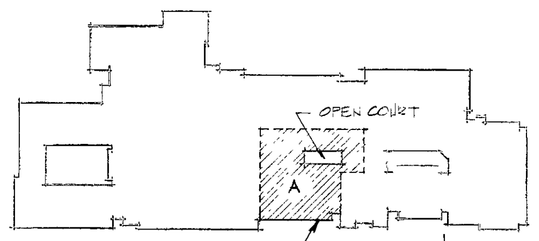

KEY PLAN
NOT TO SCALE

NORTH

9916-A-01

REVISIONS	BY

WINDOWALL FLOOR PLAN AREA 'A'

CHESTERTON HIGH SCHOOL WINDOWWALL REPLACEMENT
DUNELAND SCHOOL CORPORATION
CHESTERTON, INDIANA

gerometta & kinel architects, inc.

DATE	JAN 13, 1989
SCALE	AS NOTED
DRAWN	R.B.
JOB	8901 D
SHEET	A-2 OF 7 SHEETS