WINDOWWALL PLANS & ELEVATIONS

CHESTERTON HIGH SCHOOL WINDOWWALL / ALUM. ENTRY

DUNELAND SCHOOL CORPORATION — CHESTERTON, INDIANA

geronetta & kinel architects, inc. — chesterton, indiana

DATE	FEB. 1/10
SCALE	AS NOTED
DRAWN	R.B.
JOB	9001
SHEET	W-1
	OF 11 SHEETS

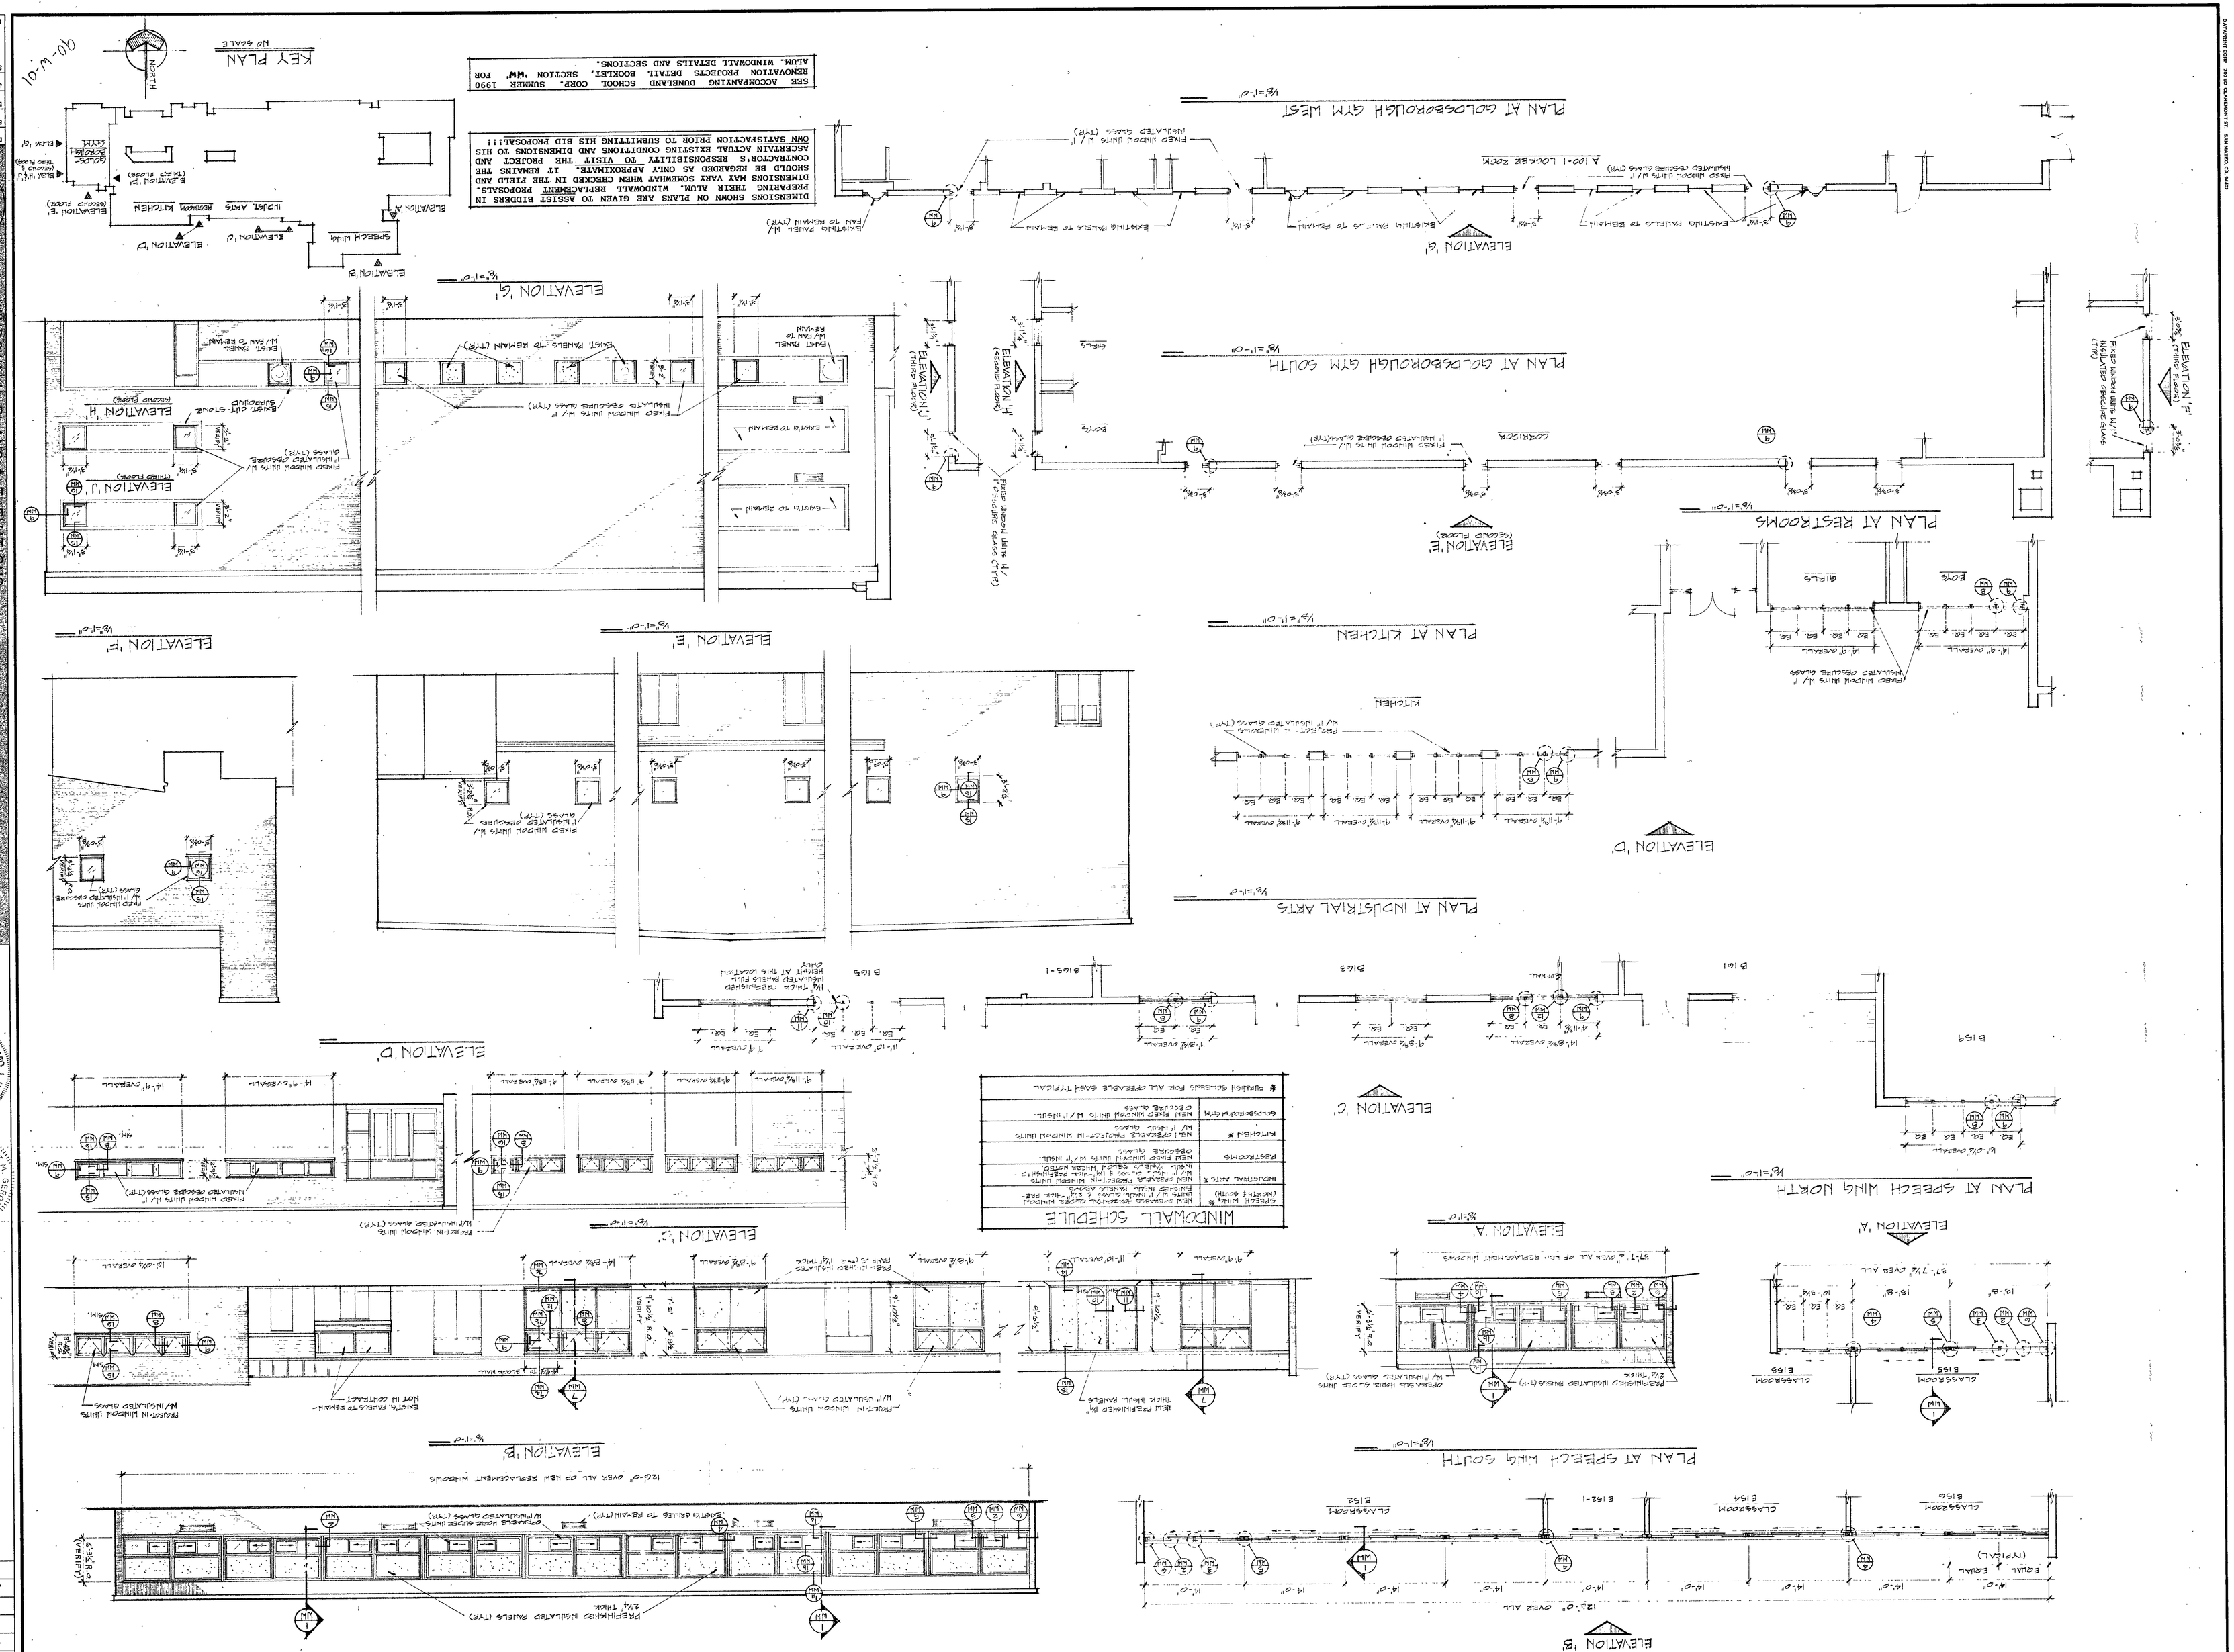

REVISIONS | BY

DAVENPORT CORP. 7810 CLEVELAND ST. EVANSTON, IL 60201

STOCK DRAFTING FORM NO 101-06