NEW INSTALLATION NOTES

(A) INSTALL NEW METAL OVERHEAD-BRACED TOILET PARTITION PANELS, DOORS AND PILASTERS AS SHOWN. PROVIDE BACKING IN PARTITION WHERE REQUIRED FOR GRAB BARS, TOILET TISSUE DISPENSERS AND FEMININE NAPKIN DISPOSAL UNITS WHERE INDICATED/REQUIRED.

(B) INSTALL NEW 1½" DIA. S.S. GRAB BARS AS SHOWN. (1 GRAB BAR 36" LONG; 1 GRAB BAR @ 42" LONG)

(C) INSTALL NEW "HIGH-LIFT" TOILET SEAT.

(D) INSTALL NEW TOILET TISSUE DISPENSERS WHERE SHOWN ON PLANS. (TYPICAL @ ALL STALLS)

(E) INSTALL NEW FEMININE NAPKIN DISPOSAL UNITS WHERE SHOWN ON PLANS.

CHS

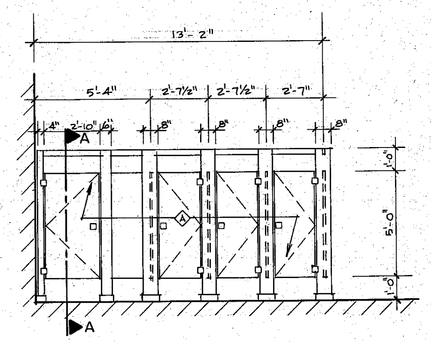

ELEV. CHS / B

1/4" = 1'-0"

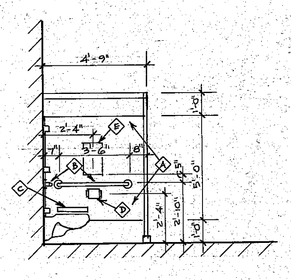

SECTION 'A-A'

1/4" = 1'-0"

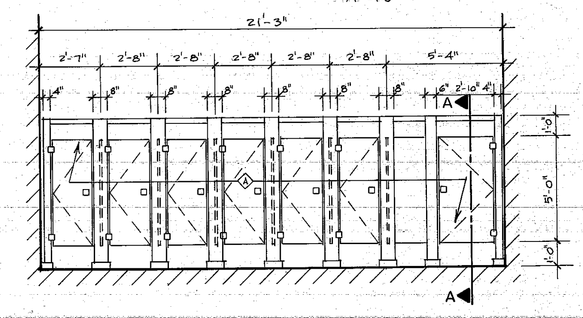

ELEV. CHS / G

1/4" = 1'-0"

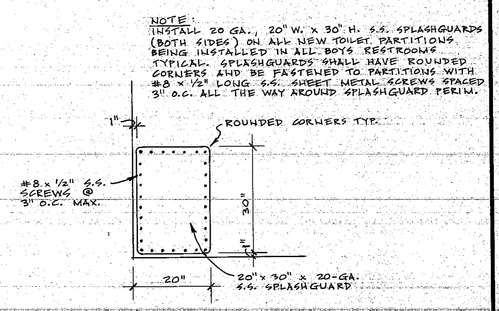

SPLASHGUARD ELEV.

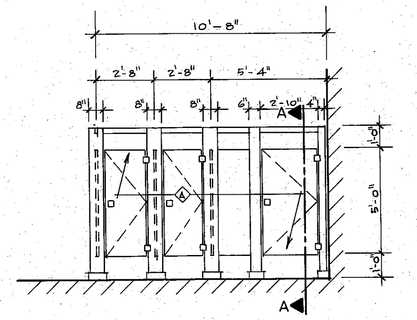

ELEV. LES / B

1/4" = 1'-0"

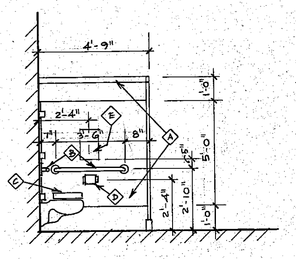

SECTION 'A-A'

1/4" = 1'-0"

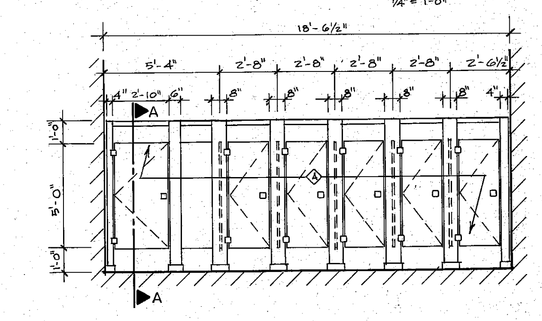

ELEV. LES / G

1/4" = 1'-0"

NOTE:
INSTALL 20 GA., 20" W. x 30" H. S.S. SPLASHGUARDS (BOTH SIDES) ON ALL NEW TOILET PARTITIONS BEING INSTALLED IN ALL BOYS RESTROOMS TYPICAL.

LES

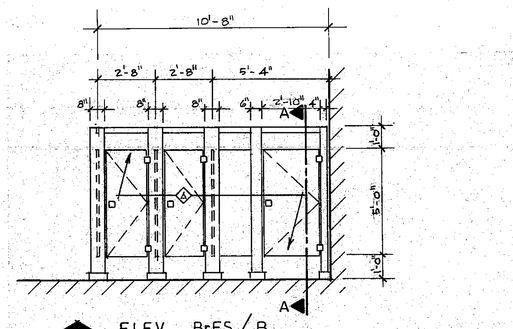

ELEV. BrES / B

1/4" = 1'-0"

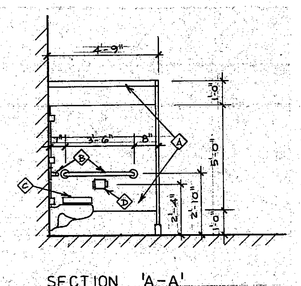

SECTION 'A-A'

1/4" = 1'-0"

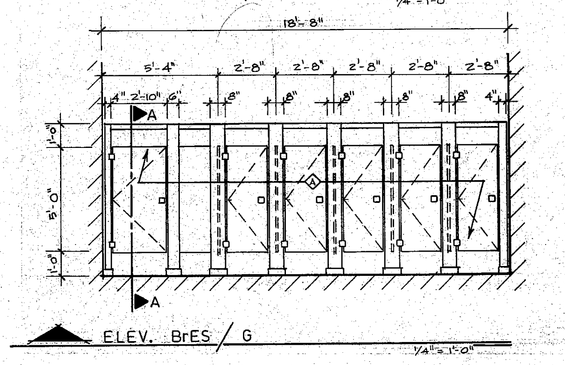

ELEV. BrES / G

1/4" = 1'-0"

NOTE:
INSTALL 20 GA., 20" W. x 30" H. S.S. SPLASHGUARDS (BOTH SIDES) ON ALL NEW TOILET PARTITIONS BEING INSTALLED IN ALL BOYS RESTROOMS TYPICAL.

BrES

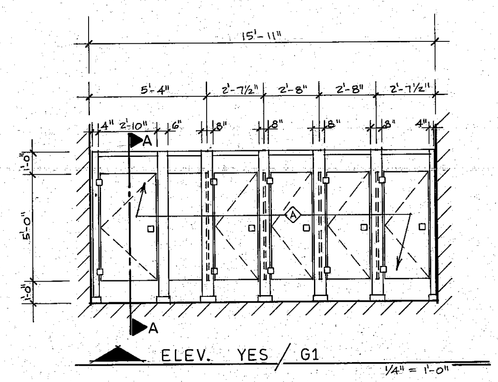

ELEV. YES / G1

1/4" = 1'-0"

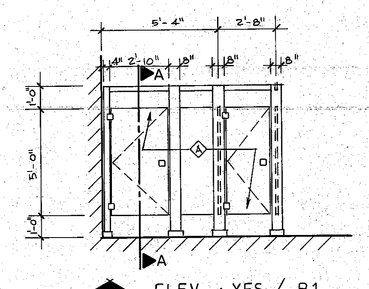

ELEV. YES / B1

1/4" = 1'-0"

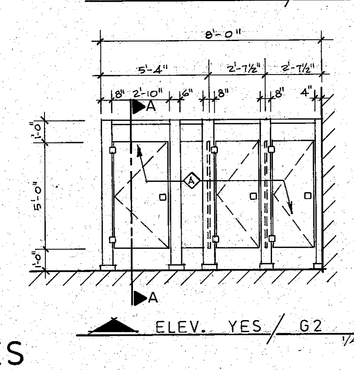

ELEV. YES / G2

1/4" = 1'-0"

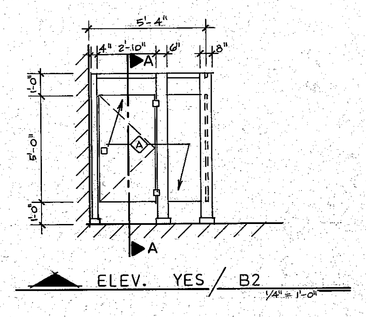

ELEV. YES / B2

1/4" = 1'-0"

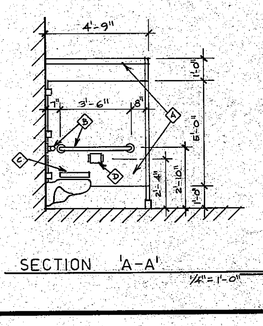

SECTION 'A-A'

1/4" = 1'-0"

YES

93-ML-03

REVISIONS	BY

RESTROOM PARTITION ELEVATIONS

SUMMER 1993 DUNELAND RENOVATION PROJECTS
DUNELAND SCHOOL CORPORATION chesterton, indiana

geometka & kinel architects, inc. chesterton, indiana

DATE 3/10/93
SCALE 1/4" = 1'-0"
DRAWN TLA
JOB 9301
SHEET RI-2
OF 7 SHEETS

STOCKDRAFTING FORM NO. 101-96