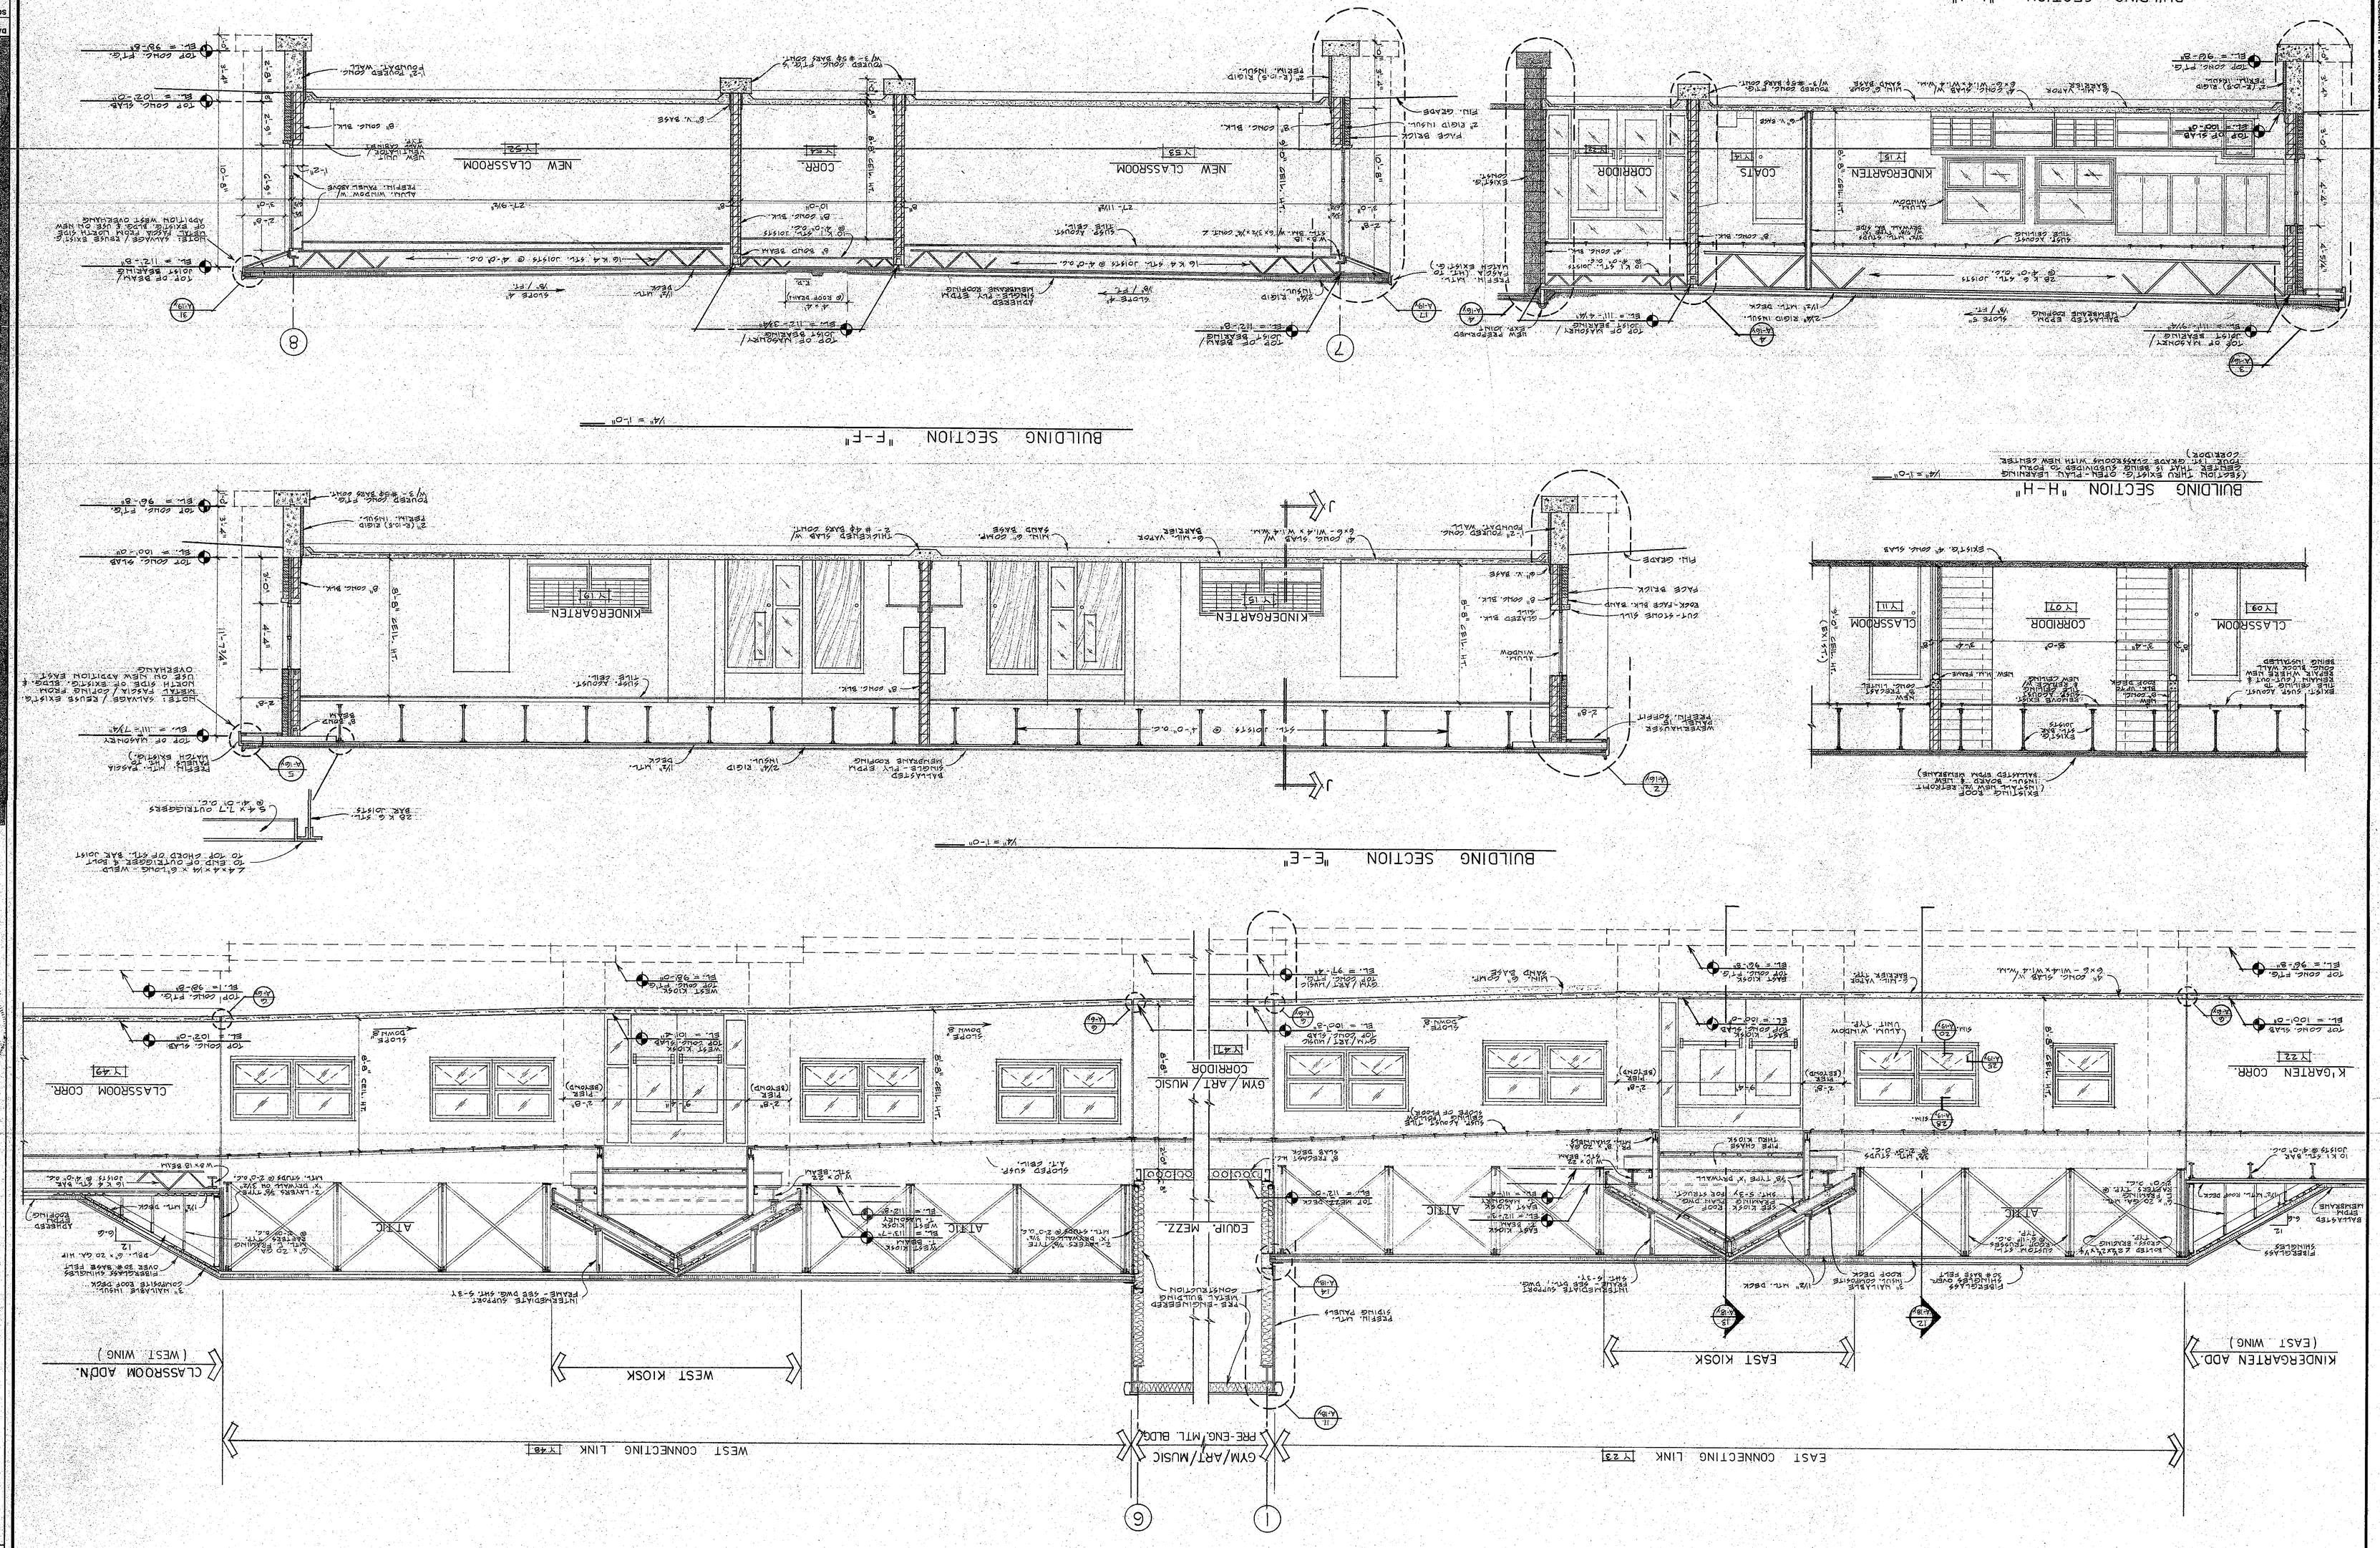

BUILDING SECTION

DUNELAND SCHOOL CORPORATION

CHESTERTON, INDIANA

19.94 BUILDING ADDITIONS & RENOVATION PROJECTS

Chesterton, Indiana

ROGER M. GRUNEWALD, ARCHITECT, INC.

REVISIONS	BY

DATE	3/17/94
SCALE	1/4" = 1'-0"
DRAWN	TLA
JOB	9315
SHEET	A-14
OF 55 SHEETS	