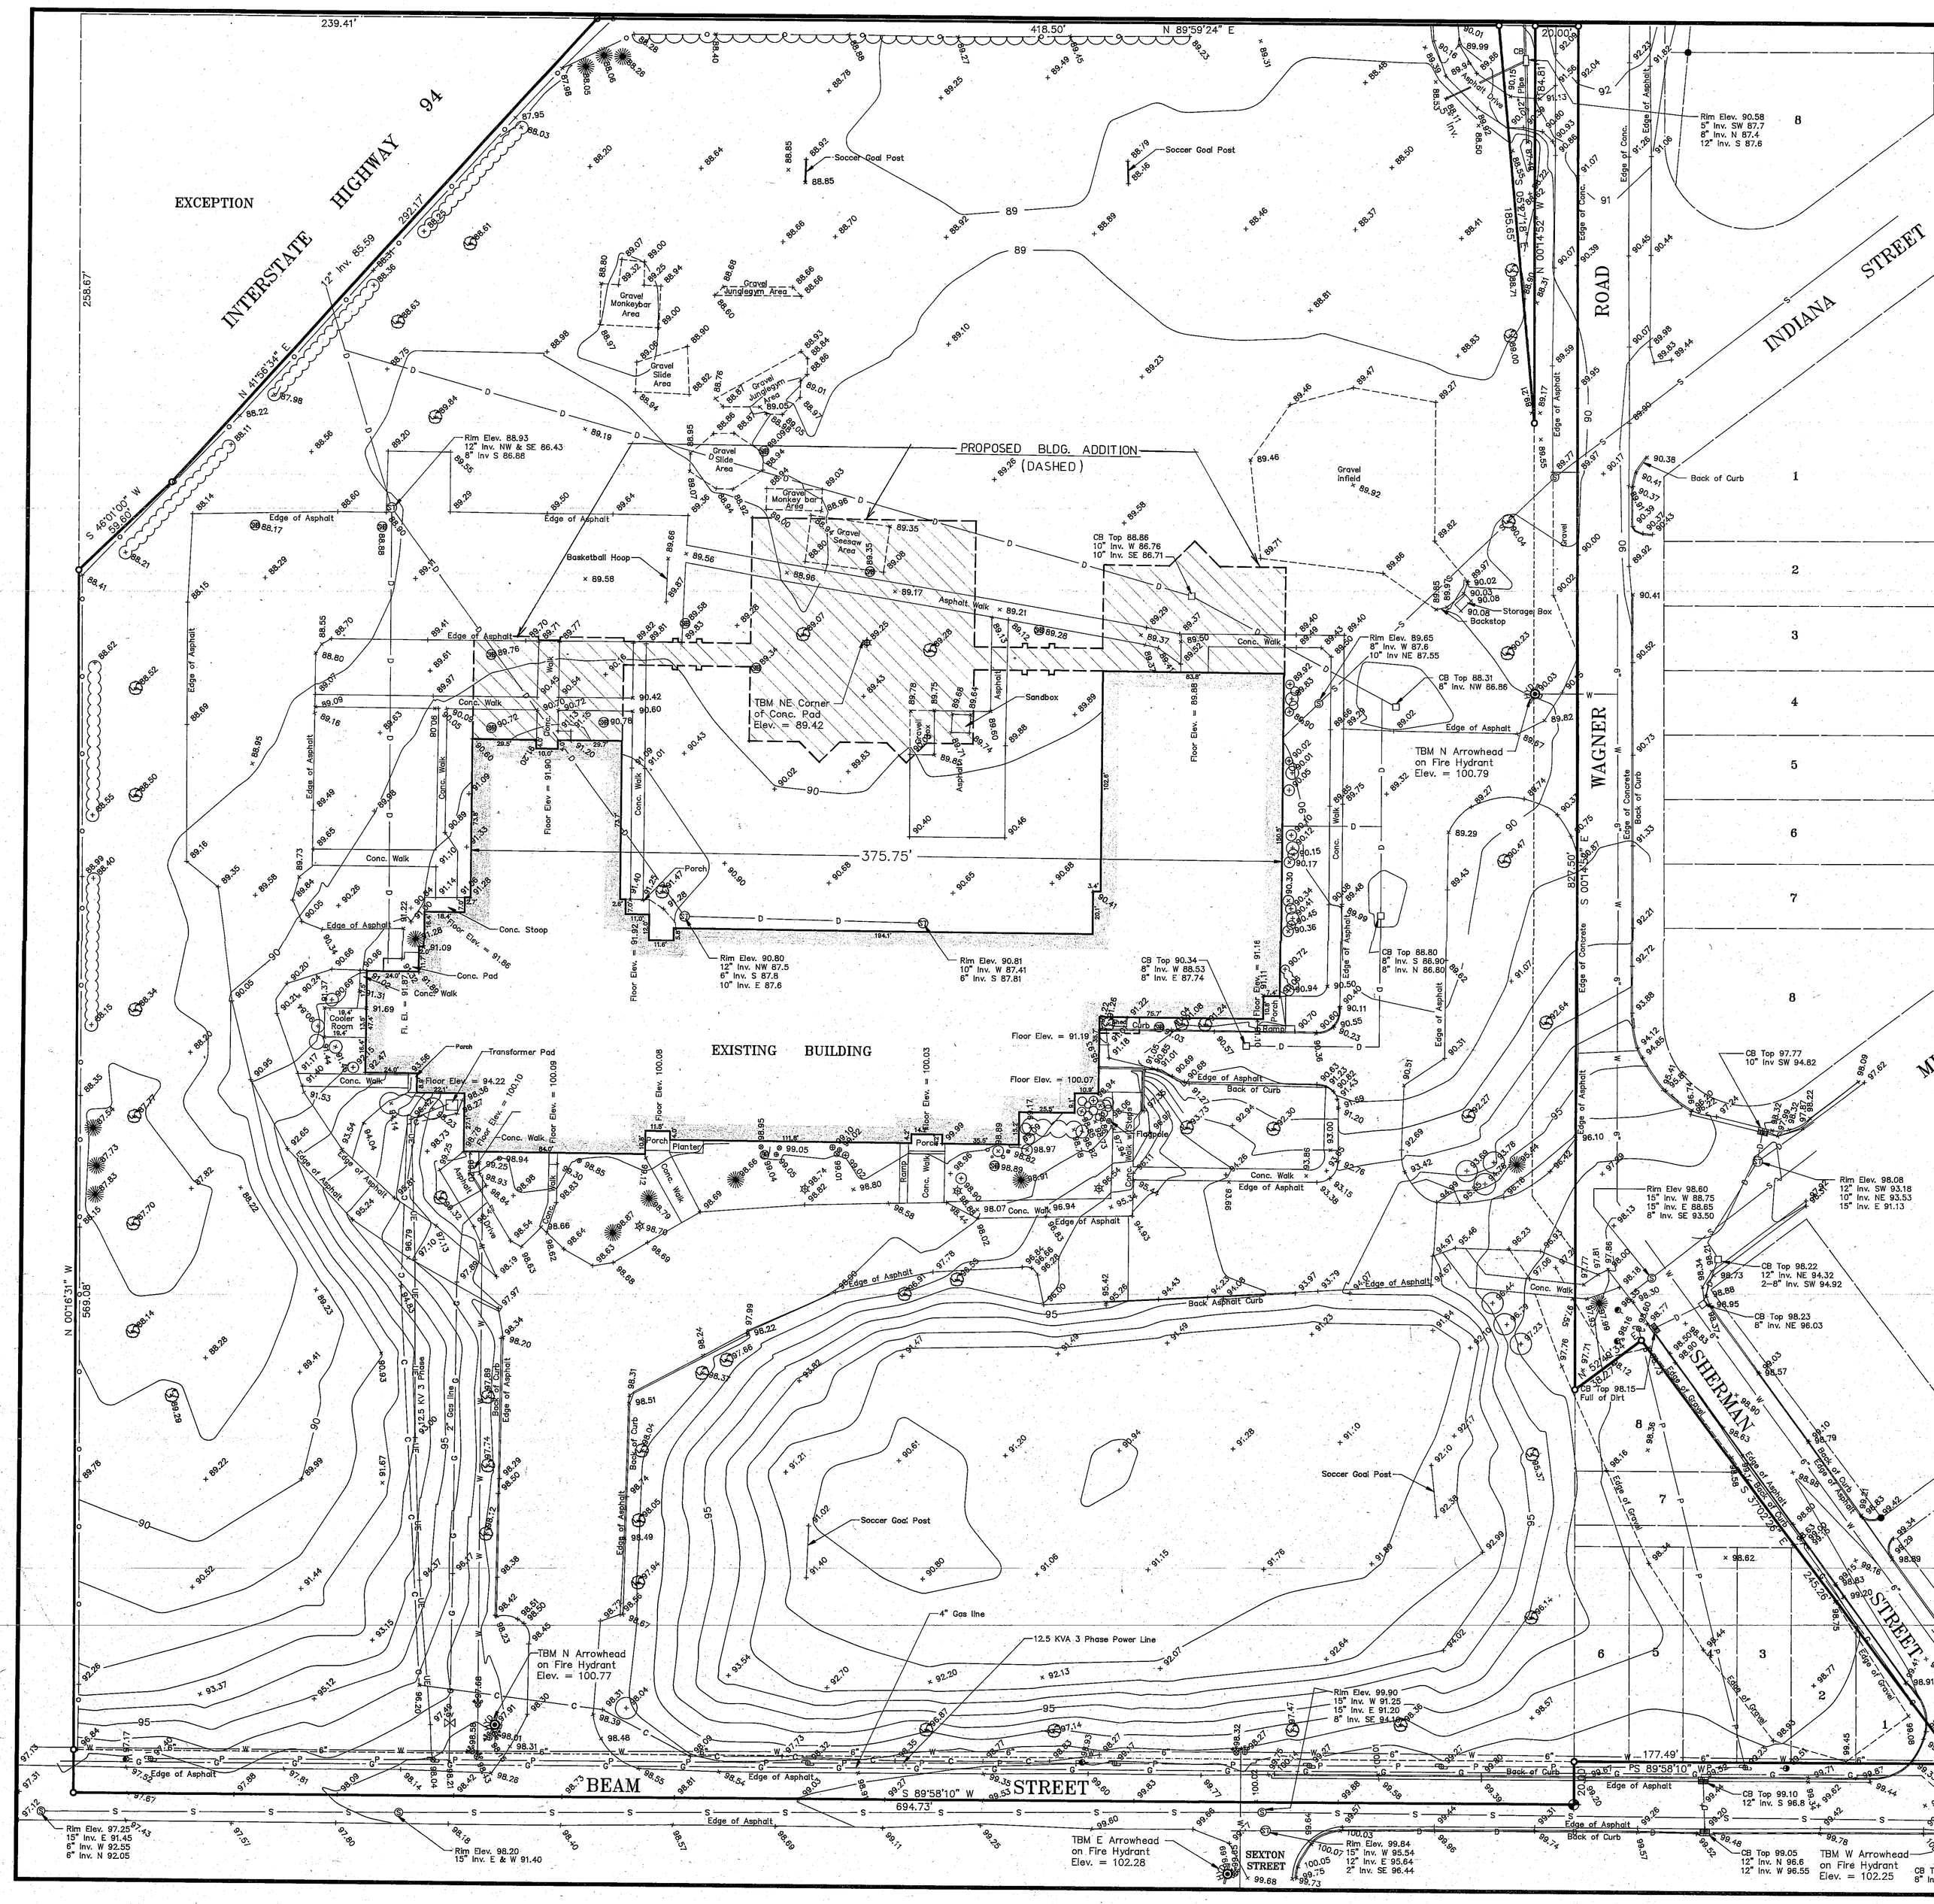

EJH

NORTH

GRAPHIC SCALE

30 0 15 30 60

1 inch = 30 ft.

LEGEND

- = Found Monument
- = Found Iron Marker
- = Set Iron Marker & Cap
- = Storm Drain Manhole
- = Sanitary Manhole
- = Soil Boring
- = Water Valve
- = Fire Hydrant
- = Gas Valve
- = Catch Basin
- = Curb Inlet
- = Tree, species & size
- = Shrub Dia of Circle
- = Fence
- = Underground Cable T.V.
- = Underground Electric lines
- = Power Pole
- = Guy Wire
- = Power Line
- = Gas Line
- = Tree Line
- = Sanitary Sewer Line
- = Storm Drain Line

SITE PLAN ELEV. 89.90 EQUALS ARCHITECTURAL ELEV. 100.00

NOTE: All underground utility sizes and locations are approximate and it is the responsibility of the contractor to determine their exact size and location prior to construction.

NOTE: Elevation 100.00 this drawing = 641.26

STATE OF INDIANA:
COUNTY OF PORTER: S.S.

This is to certify that I have or under my direct supervision completed a topographic survey of the property shown hereon and to the best of my knowledge and belief this is a correct plat of said survey.

EDWARD J. HUTSON REGISTERED No. S-0208 STATE OF INDIANA LAND SURVEYOR

Edward J. Hutson

Edward J. Hutson, RLS #S0208

PLAT OF SURVEY

1994 BUILDING ADDITIONS & RENOVATION PROJECTS
DUNELAND SCHOOL CORPORATION
CHESTERTON, INDIANA
geometria & kinel architects, inc.
chesterton, indiana

TOPGRAPHIC SURVEY		
DATE: 3/17/94	YOST ELEMENTARY	DRAWN BY: LEB
SCALE: 1"=30'		REVISED
N 1/2, SECTION 35, T37N, R6W		
FOR: DUNELAND SCHOOL CORPORATION		JOB NUMBER: 930584

E. J. HUTSON & ASSOCIATES
REGISTERED PROFESSIONAL LAND SURVEYOR
601 CHESTNUT BLVD.
CHESTERTON, INDIANA 46304
PHONE 219-926-2358

SP-1Y