ELEV	BACK TO ROW	QUAN.	LAYOUT	CORRIDOR	"A"	"B"	COLOR	NUMBERING	FILLER W/ S.J.
1	A105	15	1	A103	15'-0 15/16"		J66 BURGUNDY WINE		
2	A104	15	1	A103	15'-0 15/16"		J66 BURGUNDY WINE		
3	A203	13	1	A219	13'-0 13/16"		J66 BURGUNDY WINE		
4	A202	13	1	A219	13'-0 13/16"		J66 BURGUNDY WINE		
5	B113	14	1	B135	14'-0 7/8"		J66 BURGUNDY WINE		
6	B113	12	1	B135	12'-0 1/2"		J66 BURGUNDY WINE		
7	B102	12	1	B135	12'-0 1/2"		J66 BURGUNDY WINE		
8	B102	7	1	B135	7'-0 7/16"		J66 BURGUNDY WINE		
9	B113	12	1	B138	12'-0 1/2"		012 TAWNY TAN		
10	B113	7	1	B138	7'-0 7/16"		012 TAWNY TAN		
11	B112	7	1	B138	7'-0 7/16"		012 TAWNY TAN		
12	B112	14	1	B138	14'-0 7/8"		012 TAWNY TAN		
13	B111	14	1	B138	14'-0 7/8"		012 TAWNY TAN		
14	B111	7	1	B138	7'-0 7/16"		012 TAWNY TAN		
15	B110	7	1	B138	7'-0 7/16"		012 TAWNY TAN		
16	B110	14	1	B138	14'-0 7/8"		012 TAWNY TAN		
17	B122	7	1	B138	7'-0 7/16"		012 TAWNY TAN		
18	B122	4	1	B138	4'-0 1/4"		012 TAWNY TAN		
19	B126	14	1	B138	14'-0 7/8"		012 TAWNY TAN		
20	B126	7	1	B138	7'-0 7/16"		012 TAWNY TAN		
21	B109	10	1	B137	10'-0 5/8"		J66 BURGUNDY WINE		
22	B109	7	1	B137	7'-0 7/16"		J66 BURGUNDY WINE		
23	B108	14	1	B137	14'-0 7/8"		J66 BURGUNDY WINE		
24	B108	7	1	B137	7'-0 7/16"		J66 BURGUNDY WINE		
25	B107	7	1	B137	7'-0 7/16"		J66 BURGUNDY WINE		
26	B107	10	1	B137	10'-0 5/8"		J66 BURGUNDY WINE		
27	B132	14	1	B136	14'-0 7/8"		012 TAWNY TAN		
28	B132	7	1	B136	7'-0 7/16"		012 TAWNY TAN		
29	B131	7	1	B136	7'-0 7/16"		012 TAWNY TAN		
30	B131	14	1	B136	14'-0 7/8"		012 TAWNY TAN		
31	B125	4	1	B136	4'-0 1/4"		012 TAWNY TAN		
32	B125	7	1	B136	7'-0 7/16"		012 TAWNY TAN		
33	B106	14	1	B136	14'-0 7/8"		012 TAWNY TAN		
34	B106	7	1	B136	7'-0 7/16"		012 TAWNY TAN		
35	B105	7	1	B136	7'-0 7/16"		012 TAWNY TAN		
36	B105	14	1	B136	14'-0 7/8"		012 TAWNY TAN		
37	B104	14	1	B136	14'-0 7/8"		012 TAWNY TAN		
38	B104	7	1	B136	7'-0 7/16"		012 TAWNY TAN		
39	B101	14	1	B136	14'-0 7/8"		012 TAWNY TAN		
40	B103	12	1	B136	12'-0 1/2"		012 TAWNY TAN		
41	B212	14	1	B225	14'-0 7/8"		J66 BURGUNDY WINE		
42	B212	12	1	B225	12'-0 1/2"		J66 BURGUNDY WINE		
43	B201	12	1	B225	12'-0 1/2"		J66 BURGUNDY WINE		
44	B201	14	1	B225	14'-0 7/8"		J66 BURGUNDY WINE		
45	B212	12	1	B228	12'-0 1/2"		012 TAWNY TAN		
46	B212	7	1	B228	7'-0 7/16"		012 TAWNY TAN		
47	B211	7	1	B228	7'-0 7/16"		012 TAWNY TAN		
48	B211	14	1	B228	14'-0 7/8"		012 TAWNY TAN		
49	B210	14	1	B228	14'-0 7/8"		012 TAWNY TAN		
50	B210	7	1	B228	7'-0 7/16"		012 TAWNY TAN		
	TOTAL:	525	12" x 12" x 60"	SINGLE TIER VANGUARD FRAMES W/ RECESSED POCKETS					

ELEV	BACK TO ROW	QUAN.	LAYOUT	CORRIDOR	"A"	"B"	COLOR	NUMBERING	FILLER W/ S.J.
1	B209	7	1	B228	7'-0 7/16"		012 TAWNY TAN		
2	B209	14	1	B228	14'-0 7/8"		012 TAWNY TAN		
3	B220	7	1	B228	7'-0 7/16"		012 TAWNY TAN		
4	B220	4	1	B228	4'-0 1/4"		012 TAWNY TAN		
5	B208	11	1	B227	11'-0 11/16"		J66 BURGUNDY WINE		
6	B208	7	1	B227	7'-0 7/16"		J66 BURGUNDY WINE		
7	B208	14	1	B227	14'-0 7/8"		J66 BURGUNDY WINE		
8	B208	14	1	B227	14'-0 7/8"		J66 BURGUNDY WINE		
9	B208	7	1	B227	7'-0 7/16"		J66 BURGUNDY WINE		
10	B206	11	1	B227	11'-0 11/16"		J66 BURGUNDY WINE		
11	B223	14	1	B226	14'-0 7/8"		012 TAWNY TAN		
12	B223	7	1	B226	7'-0 7/16"		012 TAWNY TAN		
13	B222	7	1	B226	7'-0 7/16"		012 TAWNY TAN		
14	B222	14	1	B226	14'-0 7/8"		012 TAWNY TAN		
15	B220	4	1	B226	4'-0 1/4"		012 TAWNY TAN		
16	B220	7	1	B226	7'-0 7/16"		012 TAWNY TAN		
17	B205	7	1	B226	7'-0 7/16"		012 TAWNY TAN		
18	B203	7	1	B226	7'-0 7/16"		012 TAWNY TAN		
19	B203	14	1	B226	14'-0 7/8"		012 TAWNY TAN		
20	B203	7	1	B226	7'-0 7/16"		012 TAWNY TAN		
21	B202	14	1	B226	14'-0 7/8"		012 TAWNY TAN		
22	B202	7	1	B226	7'-0 7/16"		012 TAWNY TAN		
23	B201	7	1	B226	7'-0 7/16"		012 TAWNY TAN		
24	B201	12	1	B226	12'-0 3/4"		012 TAWNY TAN		
25	C201	7	1	B225	7'-0 7/16"		J66 BURGUNDY WINE		
26	C201	14	1	B225	14'-0 7/8"		J66 BURGUNDY WINE		
27	C201	5	1	B225	5'-0 5/16"		J66 BURGUNDY WINE		
28	C203	7	1	B225	7'-0 7/16"		J66 BURGUNDY WINE		
29	C203	7	1	B225	7'-0 7/16"		J66 BURGUNDY WINE		
30	C204	7	1	B225	7'-0 7/16"		J66 BURGUNDY WINE		
31	C204	7	1	B225	7'-0 7/16"		J66 BURGUNDY WINE		
32	C206	5	1	B225	5'-0 5/16"		J66 BURGUNDY WINE		
33	C206	14	1	B225	14'-0 7/8"		J66 BURGUNDY WINE		
34	C206	7	1	B225	7'-0 7/16"		J66 BURGUNDY WINE		
35	C101	7	1	B135	7'-0 7/16"		J66 BURGUNDY WINE		
36	C101	14	1	B135	14'-0 7/8"		J66 BURGUNDY WINE		
37	C101	5	1	B135	5'-0 5/16"		J66 BURGUNDY WINE		
38	C103	7	1	B135	7'-0 7/16"		J66 BURGUNDY WINE		
39	C103	7	1	B135	7'-0 7/16"		J66 BURGUNDY WINE		
40	C105	7	1	B135	7'-0 7/16"		J66 BURGUNDY WINE		
41	C105	7	1	B135	7'-0 7/16"		J66 BURGUNDY WINE		
42	C107	5	1	B135	5'-0 5/16"		J66 BURGUNDY WINE		
43	C107	14	1	B135	14'-0 7/8"		J66 BURGUNDY WINE		
44	C107	7	1	B135	7'-0 7/16"		J66 BURGUNDY WINE		
45	D101	13	1	D137	13'-0 13/16"		J66 BURGUNDY WINE		
46	D136	6	1	D137	6'-0 3/8"		J66 BURGUNDY WINE		
47	D136	4	1	D138	4'-0 1/4"		J66 BURGUNDY WINE		
48	D104	14	1	D138	14'-0 7/8"		J66 BURGUNDY WINE		
49	D104	5	1	D138	5'-0 5/16"		J66 BURGUNDY WINE		
50	D105	10	1	D138	10'-0 5/8"		J66 BURGUNDY WINE		
	TOTAL:	436	12" x 12" x 60"	SINGLE TIER VANGUARD FRAMES W/ RECESSED POCKETS					

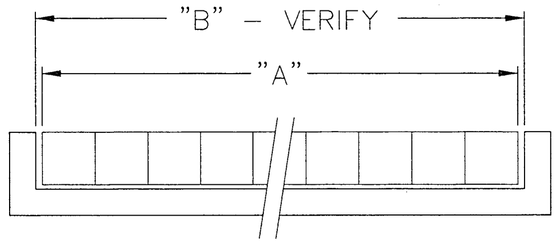

FILLER REQUIREMENTS WILL BE DETERMINED UPON VERIFICATION ON FIELD DIMENSIONS

LAYOUT 1

NOTE:
ADVISE ▶ NUMBERING: Refer to attached drawings
ADVISE ▶ FINISH COLOR: _____

IMPORTANT:

DIVISIONS AND BACK LEGS HAVE BEEN FURNISHED FOR GROUPINGS SHOWN. IF NOT ERECTED AS SHOWN, SHORTAGES OR OVERAGES MAY OCCUR. MAXIMUM SPACING OF BACK LEGS IS NOT TO EXCEED 45".(WHEN APPLICABLE) BACK LEGS NOT REQUIRED ON DOUBLE ROW LOCKERS.

LOCKER WIDTH	9"	12"	15"	18"	24"
SINGLE ROW GROUP	7L	5L	4L	3L	3L
BACK LEGS EA. GROUP	3	4	3	3	4
DOUBLE ROW GROUP	5L	4L	3L	3L	2L

NOTE: THIS DOES NOT APPLY TO INVINCIBLE II OR WELDED LOCKERS

97L-A-05

REQUIRED → FIELD CHECK:

REV	REMARKS	BY	DATE
1	ADD COLORS AS REQUIRED	KMcC	1/27/99

TITLE: RECESSED LOCKER SCHEDULE

PENCO

PENCO PRODUCTS • OAKS, PENNSYLVANIA

PROJECT: CHESTERTON HIGH SCHOOL
LOCATION: CHESTERTON, INDIANA
ARCHITECT:
CONTRACTOR: R.A. SNEIMIS CONSTRUCTION CO.
DRAWN BY: KEN MCCARRON DATE: 7/28/98
CHECKED BY: DATE:
SCALE: NOT TO SCALE SH: 5 OF: 7
ORDER NO: C98M26829-31 DWG. NO: 26829-31