ELEV.	BACK TO ROW	QUAN.	LAYOUT	CORRIDOR	"A"	"B"	COLOR	NUMBERING	FILLER W/ S.J.
1	D120	5	1	D143	5'-0 5/16"		012 TAWNY TAN		
2	D120	11	1	D143	11'-0 11/16"		012 TAWNY TAN		
3	D120	5	1	D143	5'-0 5/16"		012 TAWNY TAN		
4	D121	14	1	D143	14'-0 7/8"		012 TAWNY TAN		
5	D125	4	1	D143	4'-0 1/4"		012 TAWNY TAN		
6	D125	6	1	D144	6'-0 3/8"		012 TAWNY TAN		
7	D124	13	1	D144	13'-0 13/16"		012 TAWNY TAN		
8	D201	13	1	D215	13'-0 13/16"		J66 BURGUNDY WINE		
9	D201	6	1	D215	6'-0 3/8"		J66 BURGUNDY WINE		
10	D202	14	1	D215	14'-0 7/8"		J66 BURGUNDY WINE		
11	D202	7	1	D215	7'-0 7/16"		J66 BURGUNDY WINE		
12	D204	10	1	D215	10'-0 5/8"		J66 BURGUNDY WINE		
13	D204	10	1	D215	10'-0 5/8"		J66 BURGUNDY WINE		
14	D214	6	1	D215	6'-0 3/8"		J66 BURGUNDY WINE		
15	D214	13	1	D215	13'-0 13/16"		J66 BURGUNDY WINE		
16	D214	6	1	D215	6'-0 3/8"		J66 BURGUNDY WINE		
17	D214	6	1	D215	6'-0 3/8"		J66 BURGUNDY WINE		
18	D205	10	1	D216	10'-0 5/8"		012 TAWNY TAN		
19	D205	10	1	D216	10'-0 5/8"		012 TAWNY TAN		
20	D207	7	1	D216	7'-0 7/16"		012 TAWNY TAN		
21	D207	14	1	D216	14'-0 7/8"		012 TAWNY TAN		
22	D208	6	1	D216	6'-0 3/8"		012 TAWNY TAN		
23	D208	13	1	D216	13'-0 13/16"		012 TAWNY TAN		
24	D209	6	1	D216	6'-0 3/8"		012 TAWNY TAN		
25	D209	6	1	D216	6'-0 3/8"		012 TAWNY TAN		
26	D209	13	1	D216	13'-0 13/16"		012 TAWNY TAN		
27	D209	6	1	D216	6'-0 3/8"		012 TAWNY TAN		
28	E110	10	1	E142	10'-0 5/8"		012 TAWNY TAN		
29	E110	7	1	E142	7'-0 7/16"		012 TAWNY TAN		
30	E107	7	1	E142	7'-0 7/16"		012 TAWNY TAN		
31	E107	14	1	E142	14'-0 7/8"		012 TAWNY TAN		
32	E105	7	1	E142	7'-0 7/16"		012 TAWNY TAN		
33	E105	10	1	E142	10'-0 5/8"		012 TAWNY TAN		
34	E104	14	1	E141	14'-0 7/8"		J66 BURGUNDY WINE		
35	E104	7	1	E141	7'-0 7/16"		J66 BURGUNDY WINE		
36	E103	7	1	E141	7'-0 7/16"		J66 BURGUNDY WINE		
37	E103	14	1	E141	14'-0 7/8"		J66 BURGUNDY WINE		
38	E102	14	1	E141	14'-0 7/8"		J66 BURGUNDY WINE		
39	E102	7	1	E141	7'-0 7/16"		J66 BURGUNDY WINE		
40	E101	7	1	E141	7'-0 7/16"		J66 BURGUNDY WINE		
41	E101	12	1	E141	12'-0 3/4"		J66 BURGUNDY WINE		
42	E137	14	1	E141	14'-0 7/8"		J66 BURGUNDY WINE		
43	E137	7	1	E141	7'-0 7/16"		J66 BURGUNDY WINE		
44	E138	7	1	E141	7'-0 7/16"		J66 BURGUNDY WINE		
45	E138	14	1	E141	14'-0 7/8"		J66 BURGUNDY WINE		
46	E139	4	1	E141	4'-0 1/4"		J66 BURGUNDY WINE		
47	E139	7	1	E141	7'-0 7/16"		J66 BURGUNDY WINE		
48	E101	12	1	E140	12'-0 3/4"		012 TAWNY TAN		
49	E101	14	1	E140	14'-0 7/8"		012 TAWNY TAN		
50	E124	7	1	E140	7'-0 7/16"		012 TAWNY TAN		
	TOTAL:	463	12" x 12" x 60"	SINGLE TIER VANGUARD FRAMES W/ RECESSED POCKETS					

ELEV.	BACK TO ROW	QUAN.	LAYOUT	CORRIDOR	"A"	"B"	COLOR	NUMBERING	FILLER W/ S.J.
1	E124	14	1	E140	14'-0 7/8"		012 TAWNY TAN		
2	E124	5	1	E140	5'-0 5/16"		012 TAWNY TAN		
3	E122	7	1	E140	7'-0 7/16"		012 TAWNY TAN		
4	E122	7	1	E140	7'-0 7/16"		012 TAWNY TAN		
5	E121	7	1	E140	7'-0 7/16"		012 TAWNY TAN		
6	E121	7	1	E140	7'-0 7/16"		012 TAWNY TAN		
7	E119	5	1	E140	5'-0 5/16"		012 TAWNY TAN		
8	E119	14	1	E140	14'-0 7/8"		012 TAWNY TAN		
9	E119	7	1	E140	7'-0 7/16"		012 TAWNY TAN		
10	E117	14	1	E140	14'-0 7/8"		012 TAWNY TAN		
11	E117	12	1	E140	12'-0 3/4"		012 TAWNY TAN		
12	E117	12	1	E143	12'-0 3/4"		J66 BURGUNDY WINE		
13	E117	7	1	E143	7'-0 7/16"		J66 BURGUNDY WINE		
14	E115	7	1	E143	7'-0 7/16"		J66 BURGUNDY WINE		
15	E115	14	1	E143	14'-0 7/8"		J66 BURGUNDY WINE		
16	E114	14	1	E143	14'-0 7/8"		J66 BURGUNDY WINE		
17	E114	7	1	E143	7'-0 7/16"		J66 BURGUNDY WINE		
18	E111	7	1	E143	7'-0 7/16"		J66 BURGUNDY WINE		
19	E111	14	1	E143	14'-0 7/8"		J66 BURGUNDY WINE		
20	E133	7	1	E143	7'-0 7/16"		J66 BURGUNDY WINE		
21	E133	4	1	E143	4'-0 1/4"		J66 BURGUNDY WINE		
22	E134	14	1	E143	14'-0 7/8"		J66 BURGUNDY WINE		
23	E134	7	1	E143	7'-0 7/16"		J66 BURGUNDY WINE		
24	E207	12	1	E233	12'-0 3/4"		012 TAWNY TAN		
25	E207	7	1	E233	7'-0 7/16"		012 TAWNY TAN		
26	E206	7	1	E233	7'-0 7/16"		012 TAWNY TAN		
27	E206	14	1	E233	14'-0 7/8"		012 TAWNY TAN		
28	E205	7	1	E233	7'-0 7/16"		012 TAWNY TAN		
29	E205	12	1	E233	12'-0 3/4"		012 TAWNY TAN		
30	E204	14	1	E232	14'-0 7/8"		J66 BURGUNDY WINE		
31	E204	7	1	E232	7'-0 7/16"		J66 BURGUNDY WINE		
32	E203	7	1	E232	7'-0 7/16"		J66 BURGUNDY WINE		
33	E203	14	1	E232	14'-0 7/8"		J66 BURGUNDY WINE		
34	E202	14	1	E232	14'-0 7/8"		J66 BURGUNDY WINE		
35	E202	7	1	E232	7'-0 7/16"		J66 BURGUNDY WINE		
36	E201	7	1	E232	7'-0 7/16"		J66 BURGUNDY WINE		
37	E201	12	1	E232	12'-0 3/4"		J66 BURGUNDY WINE		
38	E228	14	1	E232	14'-0 7/8"		J66 BURGUNDY WINE		
39	E228	7	1	E232	7'-0 7/16"		J66 BURGUNDY WINE		
40	E229	7	1	E232	7'-0 7/16"		J66 BURGUNDY WINE		
41	E229	14	1	E232	14'-0 7/8"		J66 BURGUNDY WINE		
42	E230	4	1	E232	4'-0 1/4"		J66 BURGUNDY WINE		
43	E230	7	1	E232	7'-0 7/16"		J66 BURGUNDY WINE		
44	E201	12	1	E231	12'-0 3/4"		012 TAWNY TAN		
45	E201	14	1	E231	14'-0 7/8"		012 TAWNY TAN		
46	E207 E217	7	1	E231	7'-0 7/16"		012 TAWNY TAN		
47	E217	14	1	E231	14'-0 7/8"		012 TAWNY TAN		
48	E217	5	1	E231	5'-0 5/16"		012 TAWNY TAN		
49	E215	7	1	E231	7'-0 7/16"		012 TAWNY TAN		
50	E215	7	1	E231	7'-0 7/16"		012 TAWNY TAN		
	TOTAL:	473	12" x 12" x 60"	SINGLE TIER VANGUARD FRAMES W/ RECESSED POCKETS					

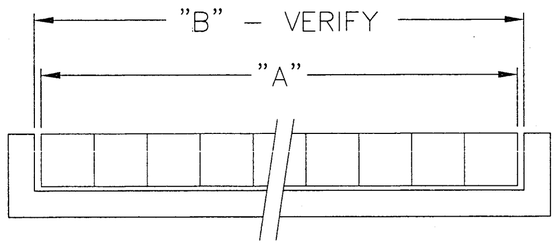

FILLER REQUIREMENTS WILL BE DETERMINED UPON VERIFICATION ON FIELD DIMENSIONS

LAYOUT 1

NOTE:
ADVISE ▶ NUMBERING: Refer to attached drawing
ADVISE ▶ FINISH COLOR: _____

IMPORTANT:

DIVISIONS AND BACK LEGS HAVE BEEN FURNISHED FOR GROUPINGS SHOWN. IF NOT ERECTED AS SHOWN, SHORTAGES OR OVERAGES MAY OCCUR. MAXIMUM SPACING OF BACK LEGS IS NOT TO EXCEED 45".(WHEN APPLICABLE) BACK LEGS NOT REQUIRED ON DOUBLE ROW LOCKERS.

LOCKER WIDTH	9"	12"	15"	18"	24"
SINGLE ROW GROUP	7L	5L	4L	3L	3L
BACK LEGS EA. GROUP	3	4	3	3	4
DOUBLE ROW GROUP	5L	4L	3L	3L	2L

NOTE: THIS DOES NOT APPLY TO INVINCIBLE II OR WELDED LOCKERS

CM-A-06

REQUIRED → FIELD CHECK:

REV	REMARKS	BY	DATE
1	ADD COLORS AS REQUIRED	KMcC	1/27/99

TITLE: *RECESSED LOCKER SCHEDULE*

PENCO

PENCO PRODUCTS • OAKS, PENNSYLVANIA

PROJECT: *CHESTERTON HIGH SCHOOL*
LOCATION: *CHESTERTON, INDIANA*
ARCHITECT:
CONTRACTOR: *R.A. SNEIMIS CONSTRUCTION CO.*
DRAWN BY: *KEN McCARRON* DATE: *7/28/98*
CHECKED BY: DATE:
SCALE: *NOT TO SCALE* SH: *6* OF: *7*
ORDER NO: *C98M26829-31* DWG. NO: *26829-31*