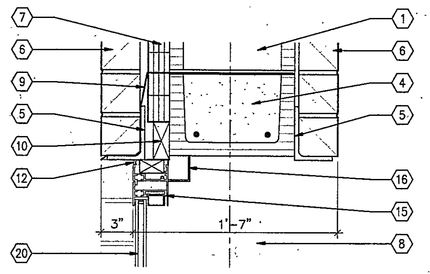

1 HEAD DETAIL
1½" = 1'-0"

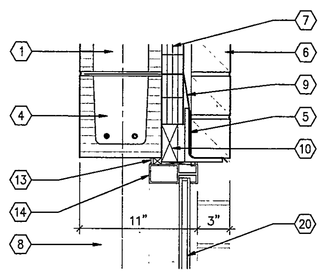

2 HEAD DETAIL
1½" = 1'-0"

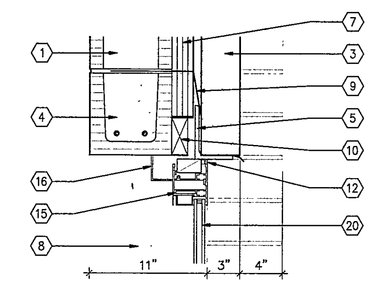

3 HEAD DETAIL
1½" = 1'-0"

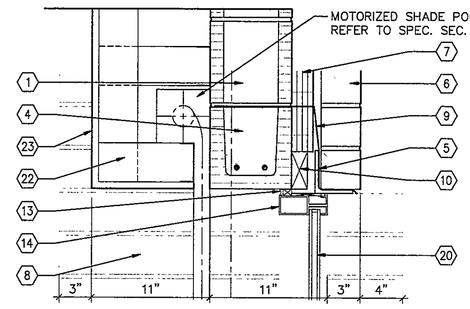

4 HEAD DETAIL
1½" = 1'-0"

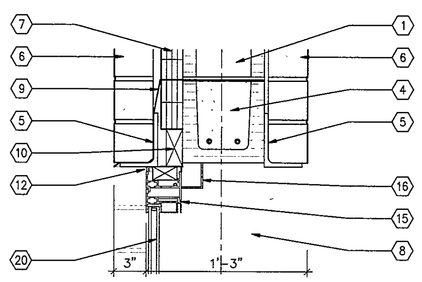

5 HEAD DETAIL
1½" = 1'-0"

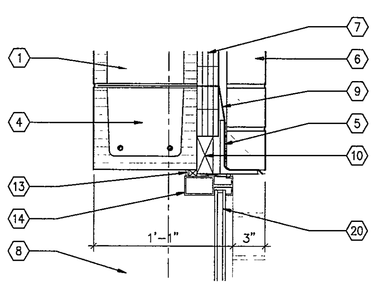

6 HEAD DETAIL
1½" = 1'-0"

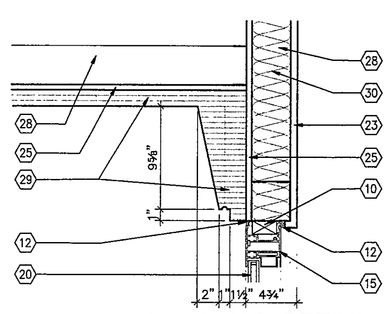

35 HEAD DETAIL
1½" = 1'-0"

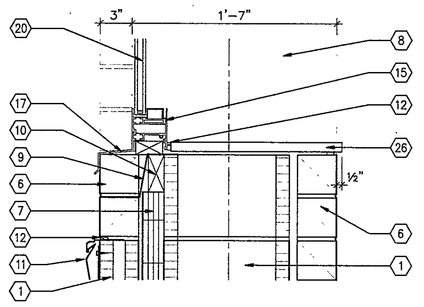

7 SILL DETAIL
1½" = 1'-0"

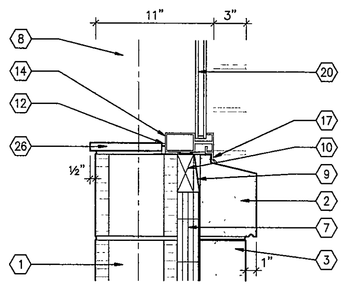

8 SILL DETAIL
1½" = 1'-0"

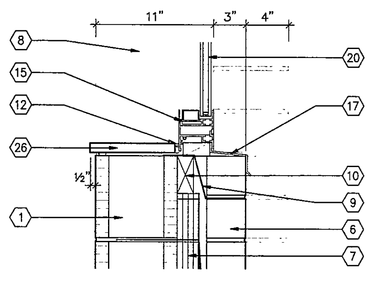

9 SILL DETAIL
1½" = 1'-0"

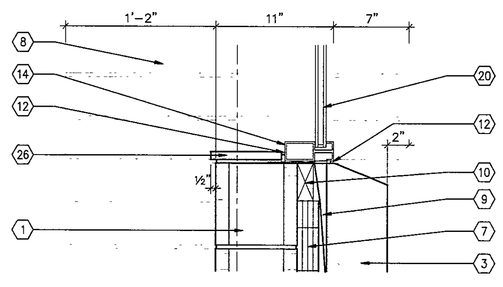

10 SILL DETAIL
1½" = 1'-0"

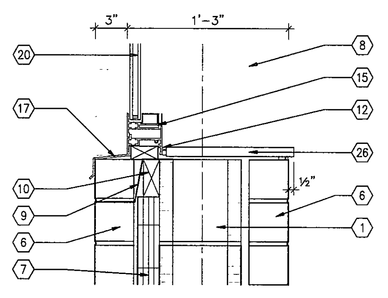

11 SILL DETAIL
1½" = 1'-0"

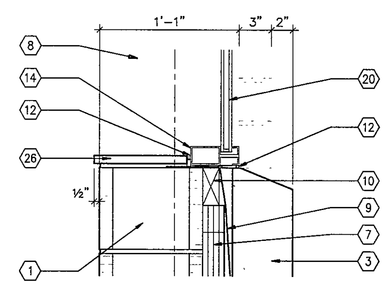

12 SILL DETAIL
1½" = 1'-0"

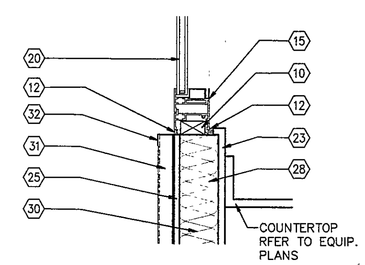

36 SILL DETAIL
1½" = 1'-0"

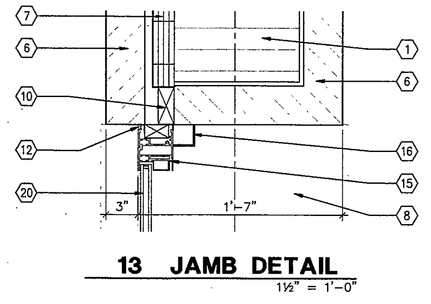

13 JAMB DETAIL
1½" = 1'-0"

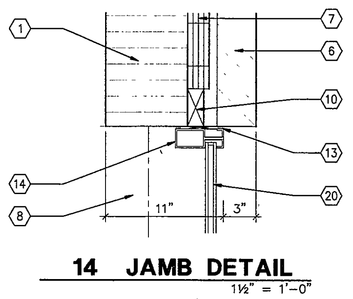

14 JAMB DETAIL
1½" = 1'-0"

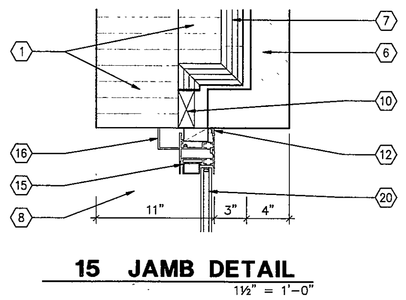

15 JAMB DETAIL
1½" = 1'-0"

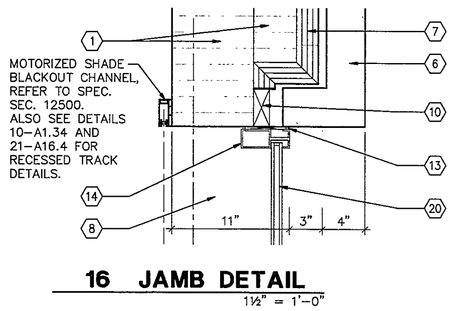

16 JAMB DETAIL
1½" = 1'-0"

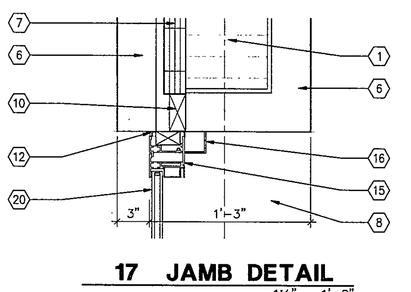

17 JAMB DETAIL
1½" = 1'-0"

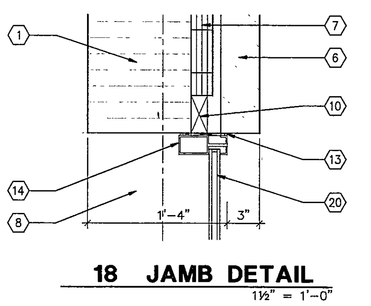

18 JAMB DETAIL
1½" = 1'-0"

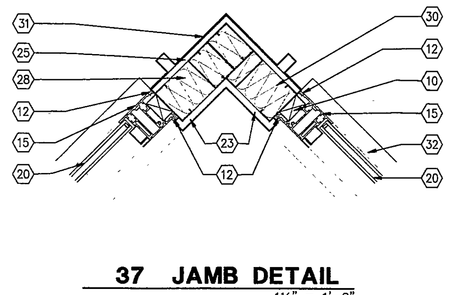

37 JAMB DETAIL
1½" = 1'-0"

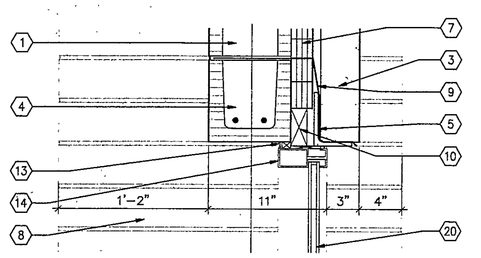

19 HEAD DETAIL
1½" = 1'-0"

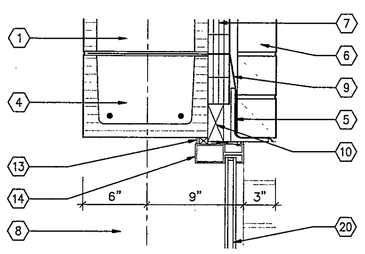

20 HEAD DETAIL
1½" = 1'-0"

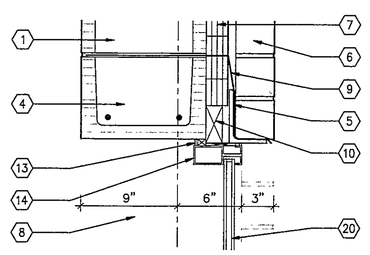

21 HEAD DETAIL
1½" = 1'-0"

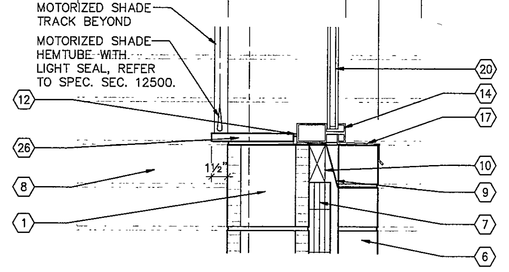

22 SILL DETAIL
1½" = 1'-0"

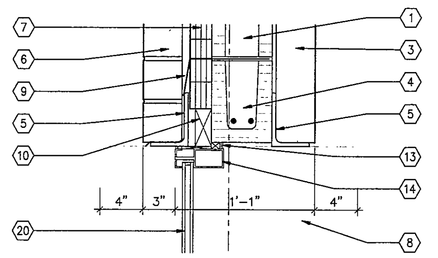

23 HEAD DETAIL
1½" = 1'-0"

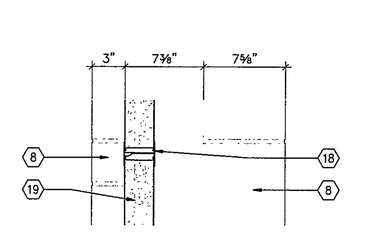

24 MULLION DETAIL
1½" = 1'-0"

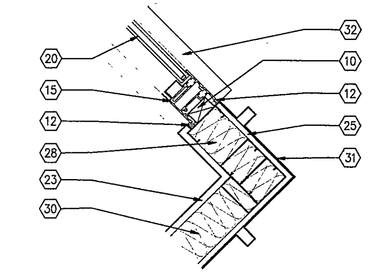

38 JAMB DETAIL
1½" = 1'-0"

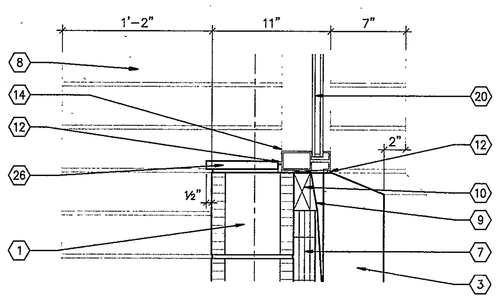

25 SILL DETAIL
1½" = 1'-0"

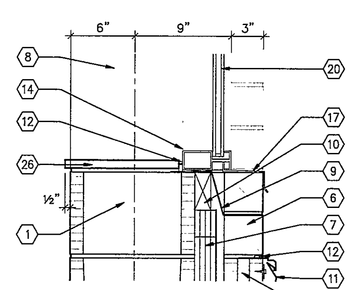

26 SILL DETAIL
1½" = 1'-0"

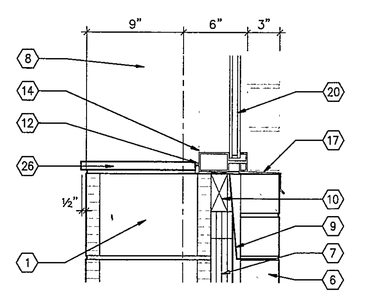

27 SILL DETAIL
1½" = 1'-0"

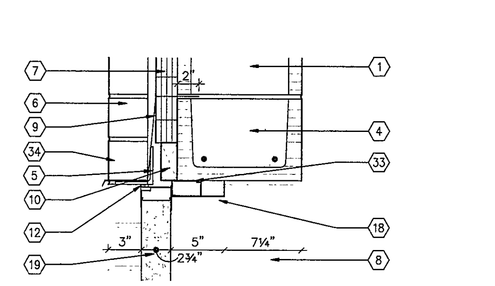

28 HEAD DETAIL
1½" = 1'-0"

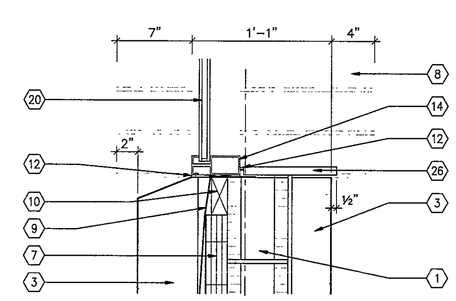

29 SILL DETAIL
1½" = 1'-0"

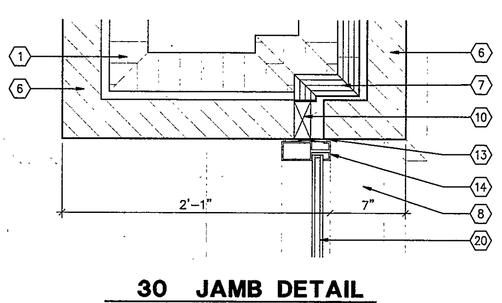

30 JAMB DETAIL
1½" = 1'-0"

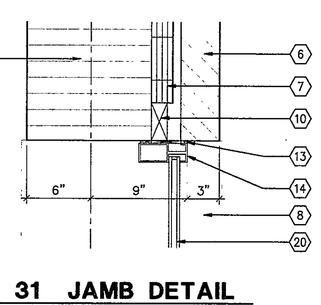

31 JAMB DETAIL
1½" = 1'-0"

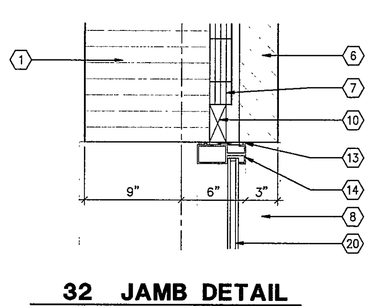

32 JAMB DETAIL
1½" = 1'-0"

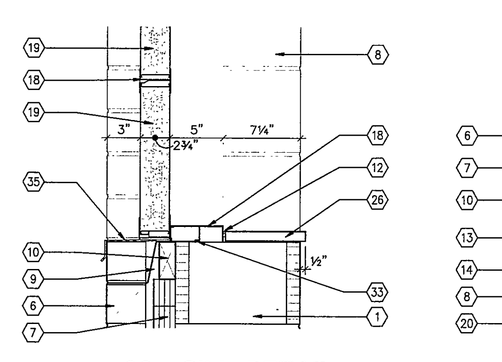

33 SILL DETAIL
1½" = 1'-0"

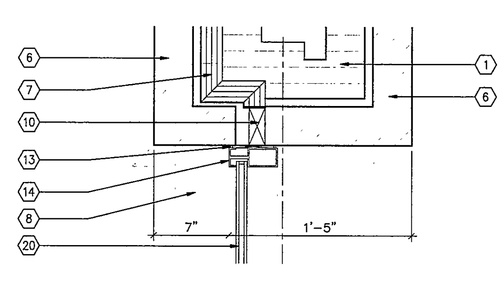

34 JAMB DETAIL
1½" = 1'-0"

KEYNOTES - WINDOW DETAILS

1. CMU
2. CAST STONE SILL - REFER TO SECTION 04720
3. CAST STONE PANEL - REFER TO SECTION 04720
4. CMU LINTEL. REFER STRUCTURAL DRAWINGS
5. STEEL LINTEL. REFER STRUCTURAL DRAWINGS
6. FACE BRICK
7. 2" RIGID CAVITY INSULATION
8. WALL BEYOND
9. THRU-WALL FLASHING WITH WEEP HOLES
10. TREATED WOOD BLOCKING
11. IN-WALL FLASHING - REFER TO SECTION 07600
12. SEALANT WITH BACKER ROD
13. WOOD SHIM AND SEALANT WITH BACKER ROD BOTH SIDES
14. ALUMINUM FRAME - REFER TO SECTION 08120
15. ALUMINUM WINDOW - REFER TO SECTION 08520
16. INTERIOR ALUMINUM WINDOW TRIM - REFER TO SECTION 08520
17. PREFINISHED ALUMINUM SILL
18. ALUMINUM FRAME - REFER TO SECTION 07815
19. INSULATED SKYLIGHT PANEL - REFER TO SECTION 07815
20. GLAZING - REFER TO SECTION 08800
21. 6" METAL STUDS AT 16" O.C.
22. METAL STUD FRAMING
23. 5/8" FIBER-REINFORCED GYPSUM WALLBOARD
24. 6" BATT INSULATION
25. 1/2" GYPSUM SHEATHING
26. 7/8" MARBLE STOOL
27. ACT CEILING
28. 3 5/8" METAL STUDS AT 16" O.C.
29. EXTERIOR INSULATION FINISH SYSTEM
30. 3 1/2" BATT INSULATION
31. PREFORMED METAL SIDING
32. METAL CLOSURE BY PREFORMED METAL SIDING MANUFACTURER.
33. SET FRAME IN CONTINUOUS BED OF SEALANT ON ALL FOUR SIDES OF OPENING.
34. OPEN HEAD JOINT WEEPS AT 2'-0" O. C.
35. PREFINISHED ALUMINUM SILL TO BE PROVIDED BY INSULATED SKYLIGHT PANEL SUPPLIER, DIVISION 07815.

97-A-103

COPYRIGHT 1997 BY FANNING/HOWEY ASSOCIATES, INC.

DOUGLAS M. WIGGINS
REGISTERED
NO. 30091
STATE OF INDIANA
ARCHITECT

LEE BROCKER
REGISTERED
NO. 13666
STATE OF INDIANA
ARCHITECT

THE NEW
CHESTERTON HIGH SCHOOL
FOR THE
DUNELAND SCHOOL CORPORATION
CHESTERTON, INDIANA

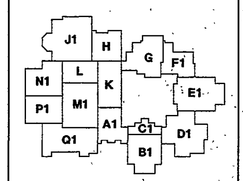

Fanning/Howey Associates, Inc.
Architects Engineers Consultants

WINDOW DETAILS	REVISIONS NO. DATE
DRAWN BY: RIC	
CHECKED BY: JHJ	
COMM. NO.: 95067.00	
DATE: APRIL 21, 1997	
A6.3	

CHESTERTON HIGH SCHOOL
95067.00