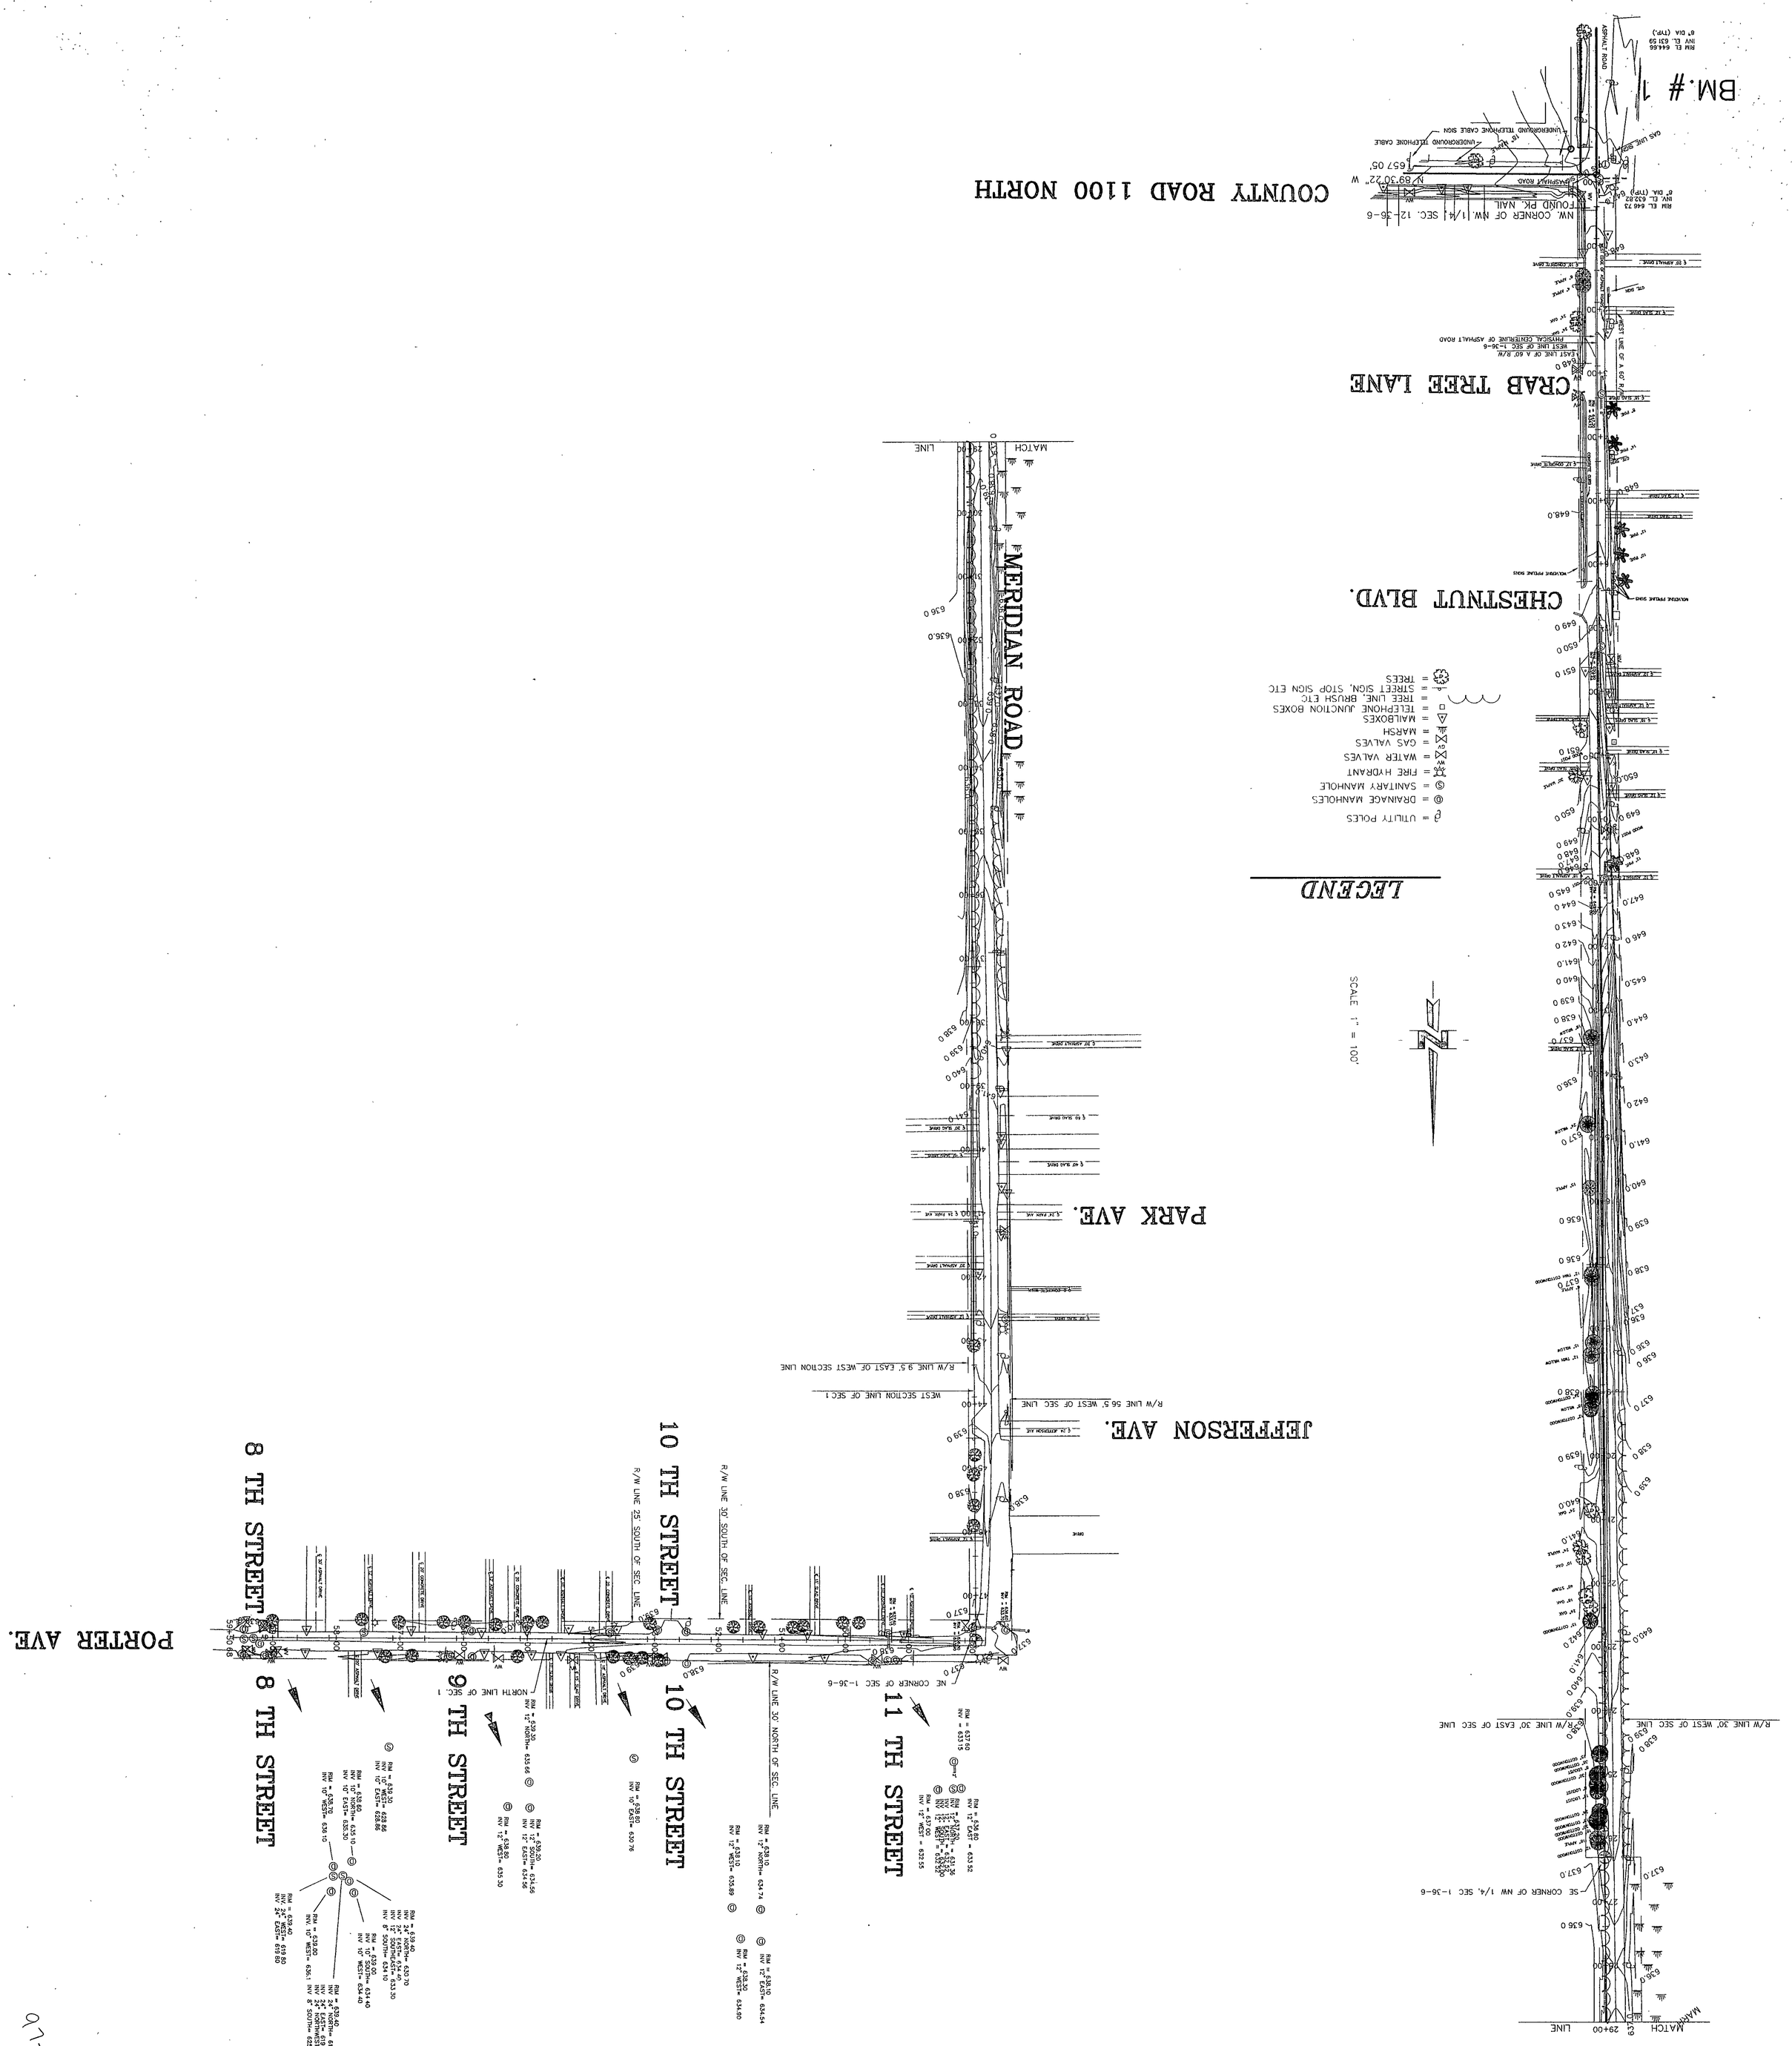

97-C-03

WILLIAM T. DAVIES
SURVEYING

DUNELAND SCHOOL OFF-SITE TOPOGRAPHY

FORCE MAIN ROUTE

DATE	9-17-96
SCALE	1" = 100'
DRAWN	W.T.D.
JOB	96-334-1
SHEET	1 OF 1 SHEETS

REVISION	BY