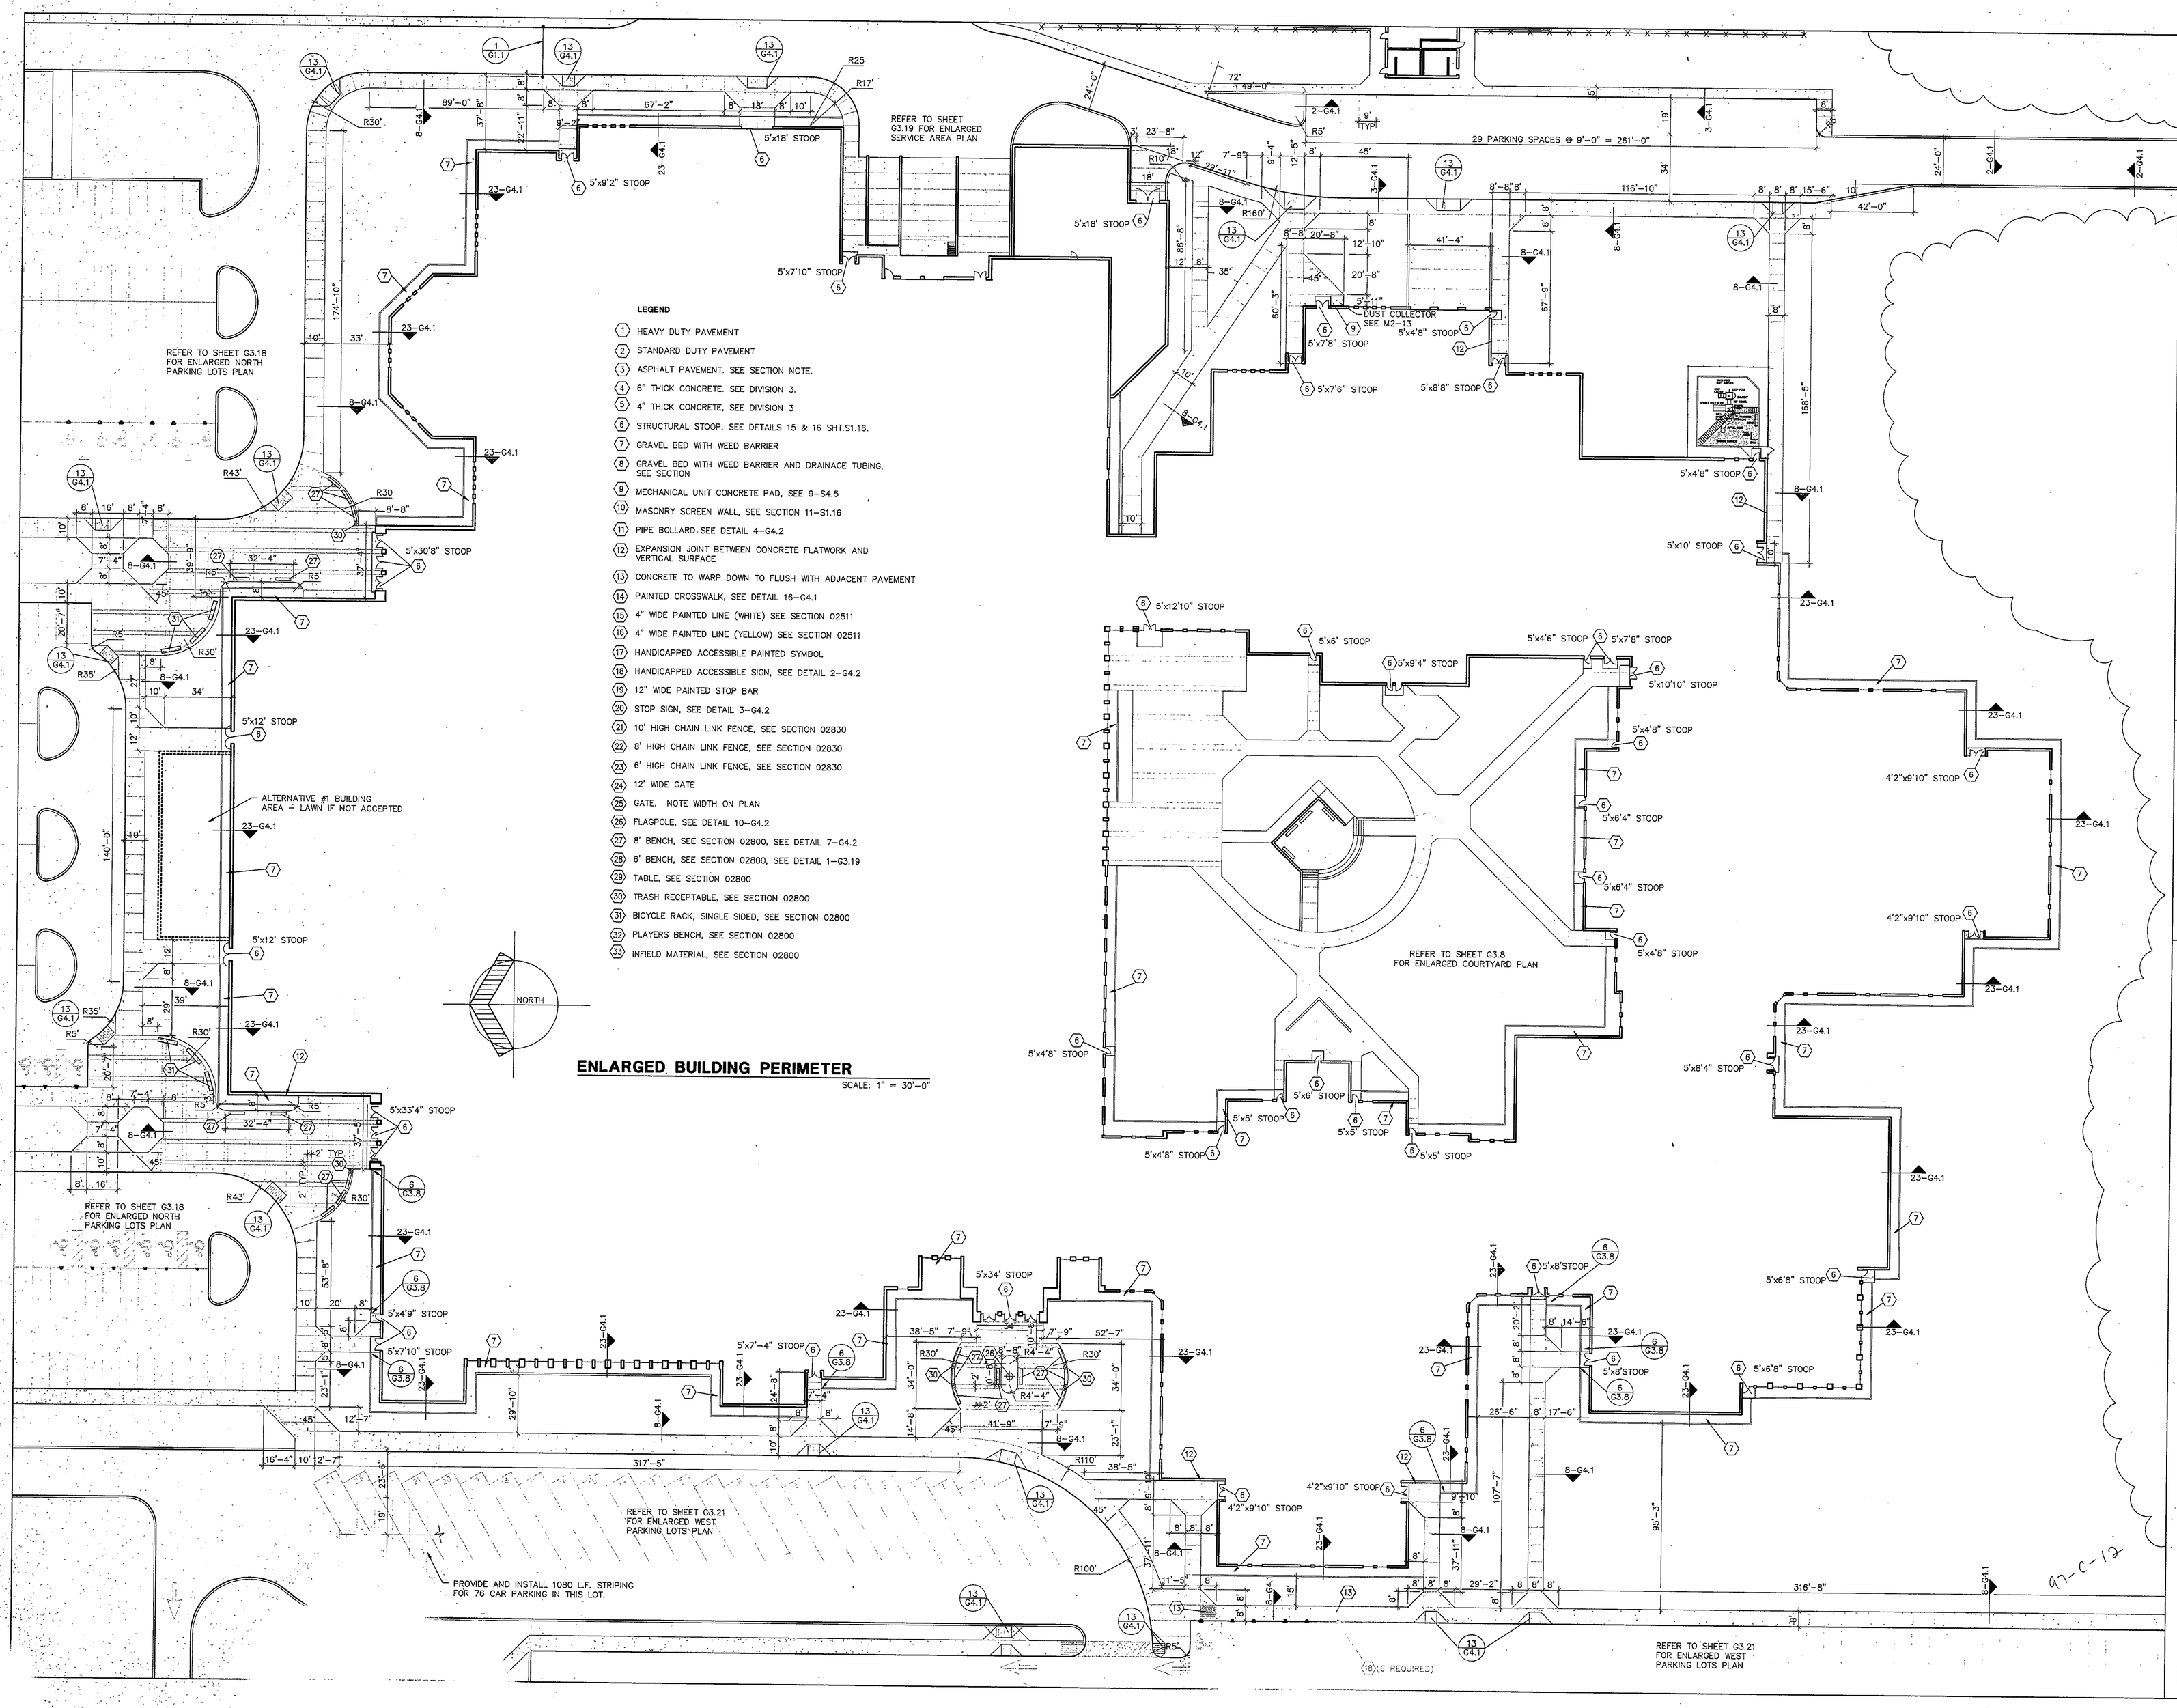

LEGEND

1. HEAVY DUTY PAVEMENT
2. STANDARD DUTY PAVEMENT
3. ASPHALT PAVEMENT. SEE SECTION NOTE.
4. 6" THICK CONCRETE. SEE DIVISION 3.
5. 4" THICK CONCRETE, SEE DIVISION 3
6. STRUCTURAL STOOP. SEE DETAILS 15 & 16 SHT.S1.16.
7. GRAVEL BED WITH WEED BARRIER
8. GRAVEL BED WITH WEED BARRIER AND DRAINAGE TUBING, SEE SECTION
9. MECHANICAL UNIT CONCRETE PAD, SEE 9-S4.5
10. MASONRY SCREEN WALL, SEE SECTION 11-S1.16
11. PIPE BOLLARD SEE DETAIL 4-G4.2
12. EXPANSION JOINT BETWEEN CONCRETE FLATWORK AND VERTICAL SURFACE
13. CONCRETE TO WARP DOWN TO FLUSH WITH ADJACENT PAVEMENT
14. PAINTED CROSSWALK, SEE DETAIL 16-G4.1
15. 4" WIDE PAINTED LINE (WHITE) SEE SECTION 02511
16. 4" WIDE PAINTED LINE (YELLOW) SEE SECTION 02511
17. HANDICAPPED ACCESSIBLE PAINTED SYMBOL
18. HANDICAPPED ACCESSIBLE SIGN, SEE DETAIL 2-G4.2
19. 12" WIDE PAINTED STOP BAR
20. STOP SIGN, SEE DETAIL 3-G4.2
21. 10' HIGH CHAIN LINK FENCE, SEE SECTION 02830
22. 8' HIGH CHAIN LINK FENCE, SEE SECTION 02830
23. 6' HIGH CHAIN LINK FENCE, SEE SECTION 02830
24. 12' WIDE GATE
25. GATE, NOTE WIDTH ON PLAN
26. FLAGPOLE, SEE DETAIL 10-G4.2
27. 8' BENCH, SEE SECTION 02800, SEE DETAIL 7-G4.2
28. 6' BENCH, SEE SECTION 02800, SEE DETAIL 1-G3.19
29. TABLE, SEE SECTION 02800
30. TRASH RECEPTABLE, SEE SECTION 02800
31. BICYCLE RACK, SINGLE SIDED, SEE SECTION 02800
32. PLAYERS BENCH, SEE SECTION 02800
33. INFIELD MATERIAL, SEE SECTION 02800

ENLARGED BUILDING PERIMETER

SCALE: 1" = 30'-0"

COPYRIGHT 1997 BY FANNING/HOWEY ASSOCIATES, INC.

MARK S. K. PERRINS
No. L00183
STATE OF INDIANA
LANDSCAPE ARCHITECT

J. BROCKWAY
No. 10866
STATE OF INDIANA
REGISTERED ARCHITECT

THE NEW
CHESTERTON HIGH SCHOOL
FOR THE
DUNELAND SCHOOL CORPORATION
CHESTERTON, INDIANA

Fanning/Howey Associates, Inc.
Architects Engineers Consultants

ENLARGED BUILDING PERIMETER		
DRAWN BY: NJK	COMM. NO.: 95067.00	REVISIONS NO. DATE
CHECKED BY: JKP	DATE: APRIL 21, 1997	

G3.7

CHESTERTON HIGH SCHOOL
95067.00 PHASE 2

97-C-12