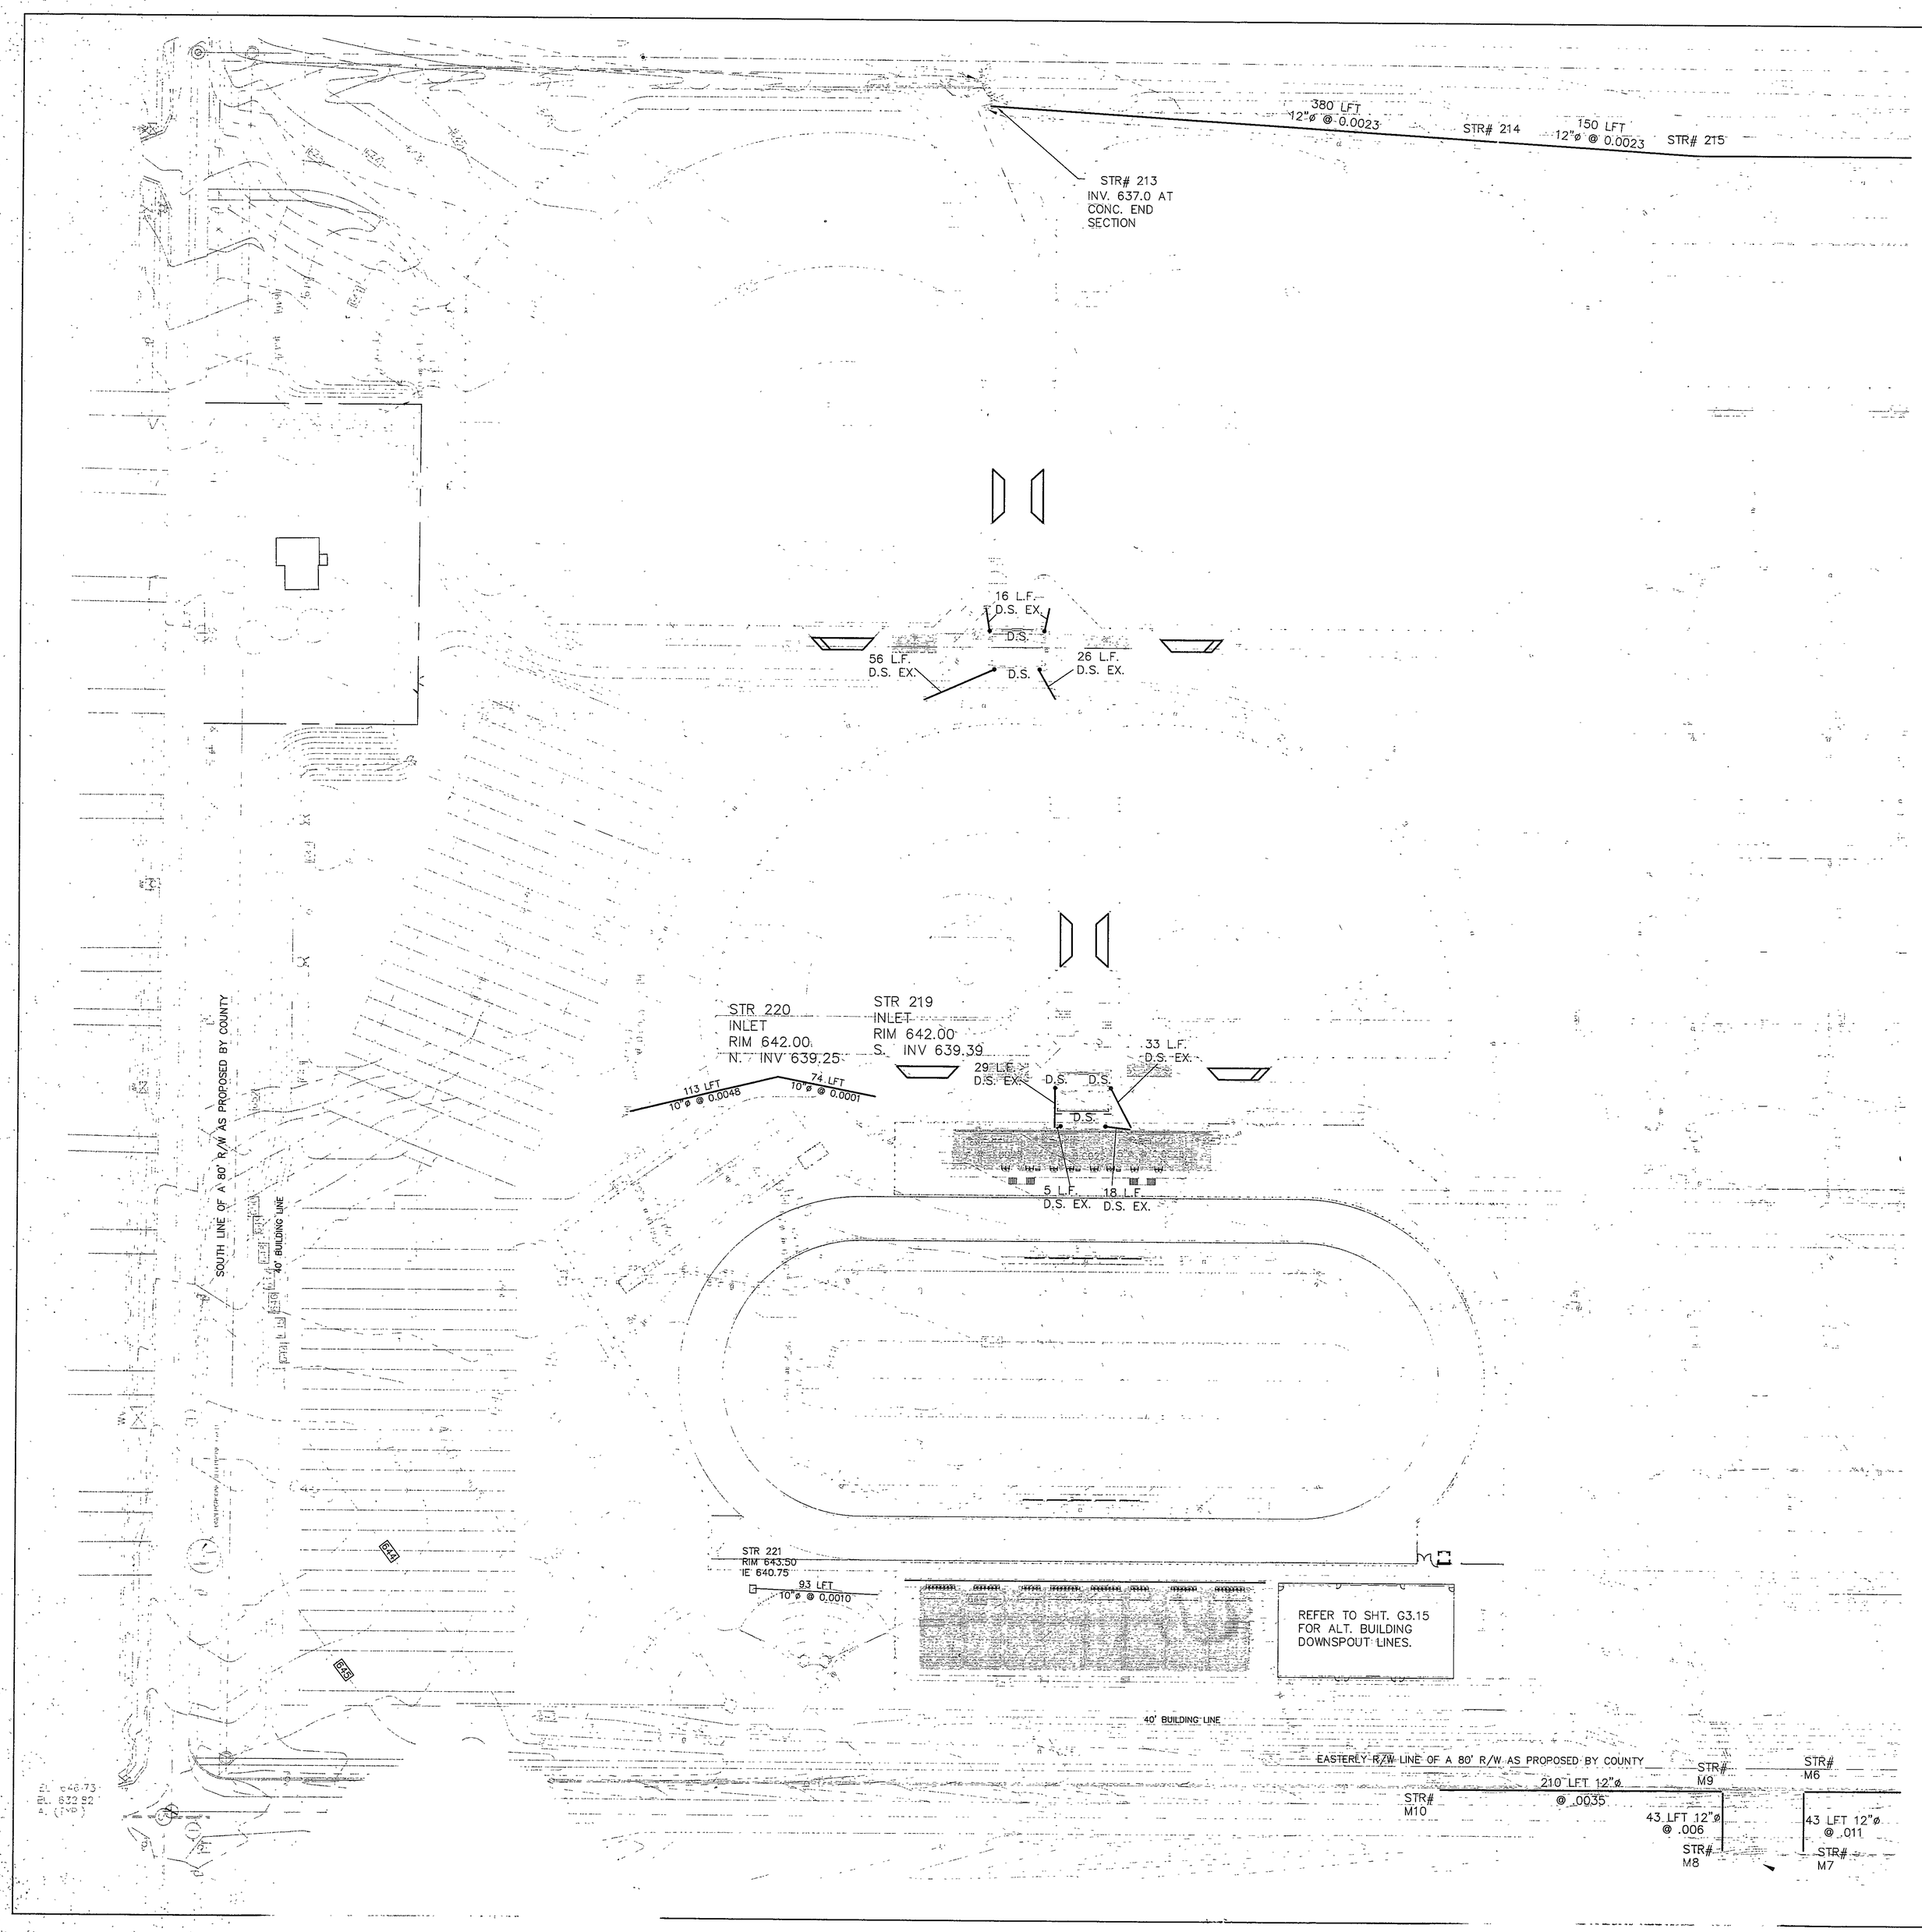

STORM SEWER LAYOUT - AREA 'A'

SCALE: 1"=50'-0"

97-C-35

COPYRIGHT 1997 BY FANNING/HOWEY ASSOCIATES, INC.

JAMES K. FERGUS
No. L0083
STATE OF
INDIANA
REGISTERED
PROFESSIONAL
ENGINEER

JAMES K. FERGUS
No. 3661
STATE OF
INDIANA
REGISTERED
ARCHITECT

THE NEW
CHESTERTON HIGH SCHOOL
FOR THE
DUNELAND SCHOOL CORPORATION
CHESTERTON, INDIANA

Fanning/Howey Associates, Inc.
Architects Engineers Consultants

STORM SEWER LAYOUT - AREA 'A'

DRAWN BY: NJK
CHECKED BY: JDW
COMM. NO.: 95067.00
DATE: APRIL 21, 1997

REVISIONS NO. DATE

SU1.2

CHESTERTON HIGH SCHOOL
95067.00 PHASE 2

D:\95067\PHASE2\SU2 Fri Apr 18 12:05:08 1997