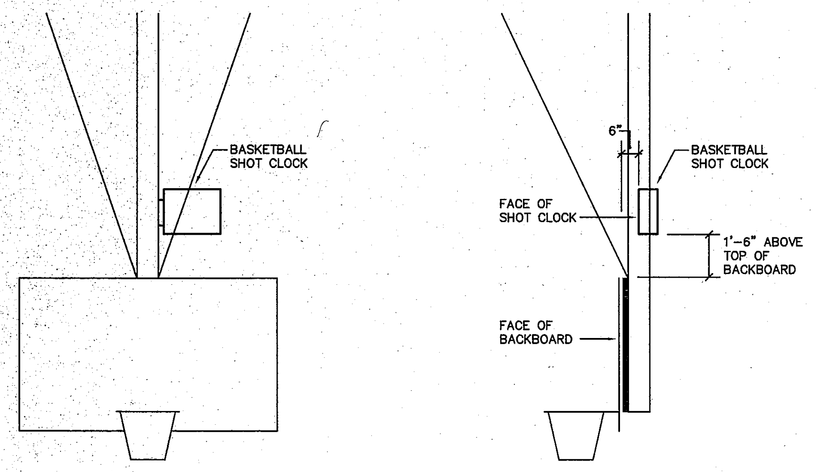

1 SHOT CLOCK MOUNTING DETAIL
NO SCALE

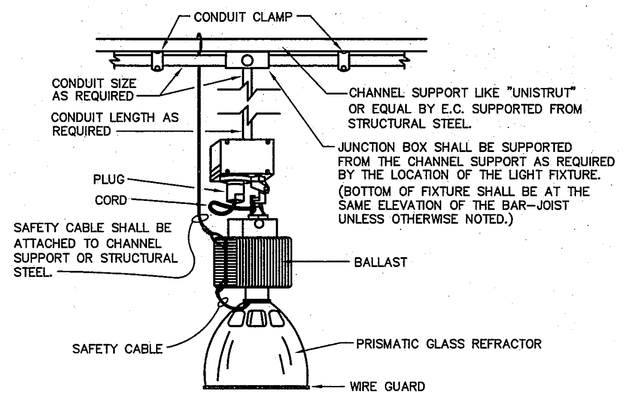

2 HIGH BAY MOUNTING DETAIL
NO SCALE

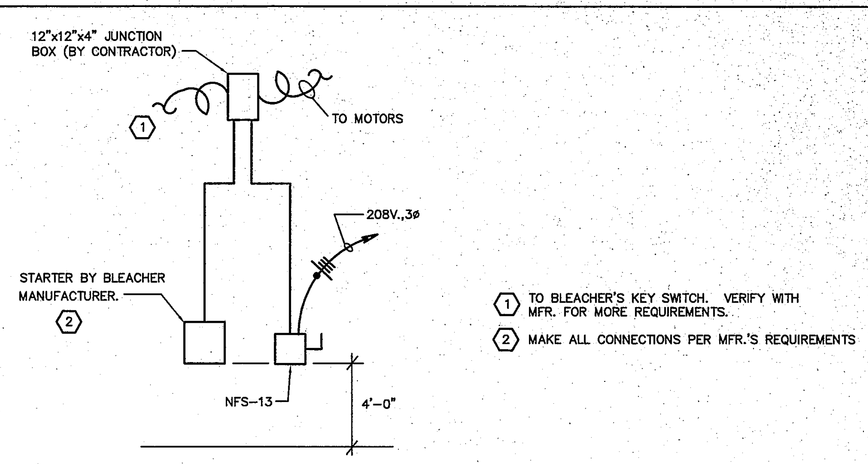

3 ELECTRICAL BLEACHER WIRING
NO SCALE

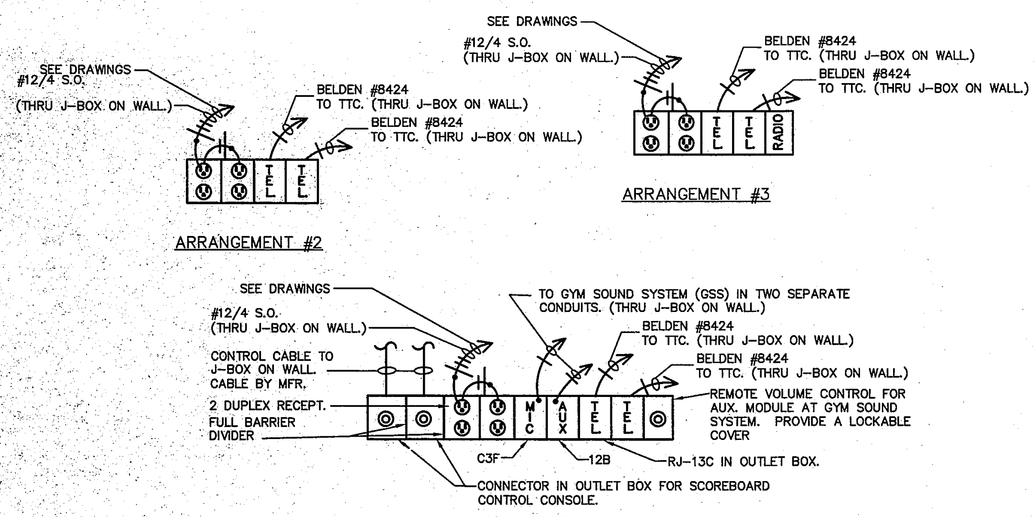

4 BLEACHER PANEL DETAIL
NO SCALE

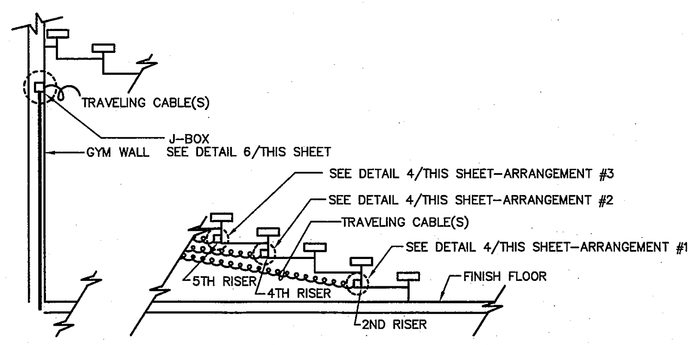

1. PROVIDE ALL HARDWARE (CABLE LOOPS, SAFETY SPRINGS, ETC.) TO ATTACH TRAVELING CABLE(S) TO BOTTOM OF BLEACHERS AND TO PROVIDE FOR BLEACHERS TO FOLD CLOSED WITHOUT DAMAGING THE CABLES

5 BLEACHER SCOREBOARD CONTROL DTL.
NO SCALE

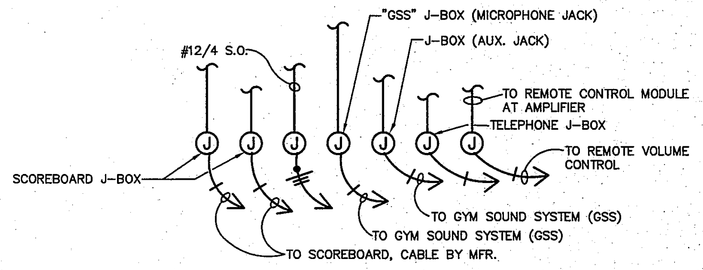

6 WALL J-BOXES BEHIND BLEACHERS
NO SCALE

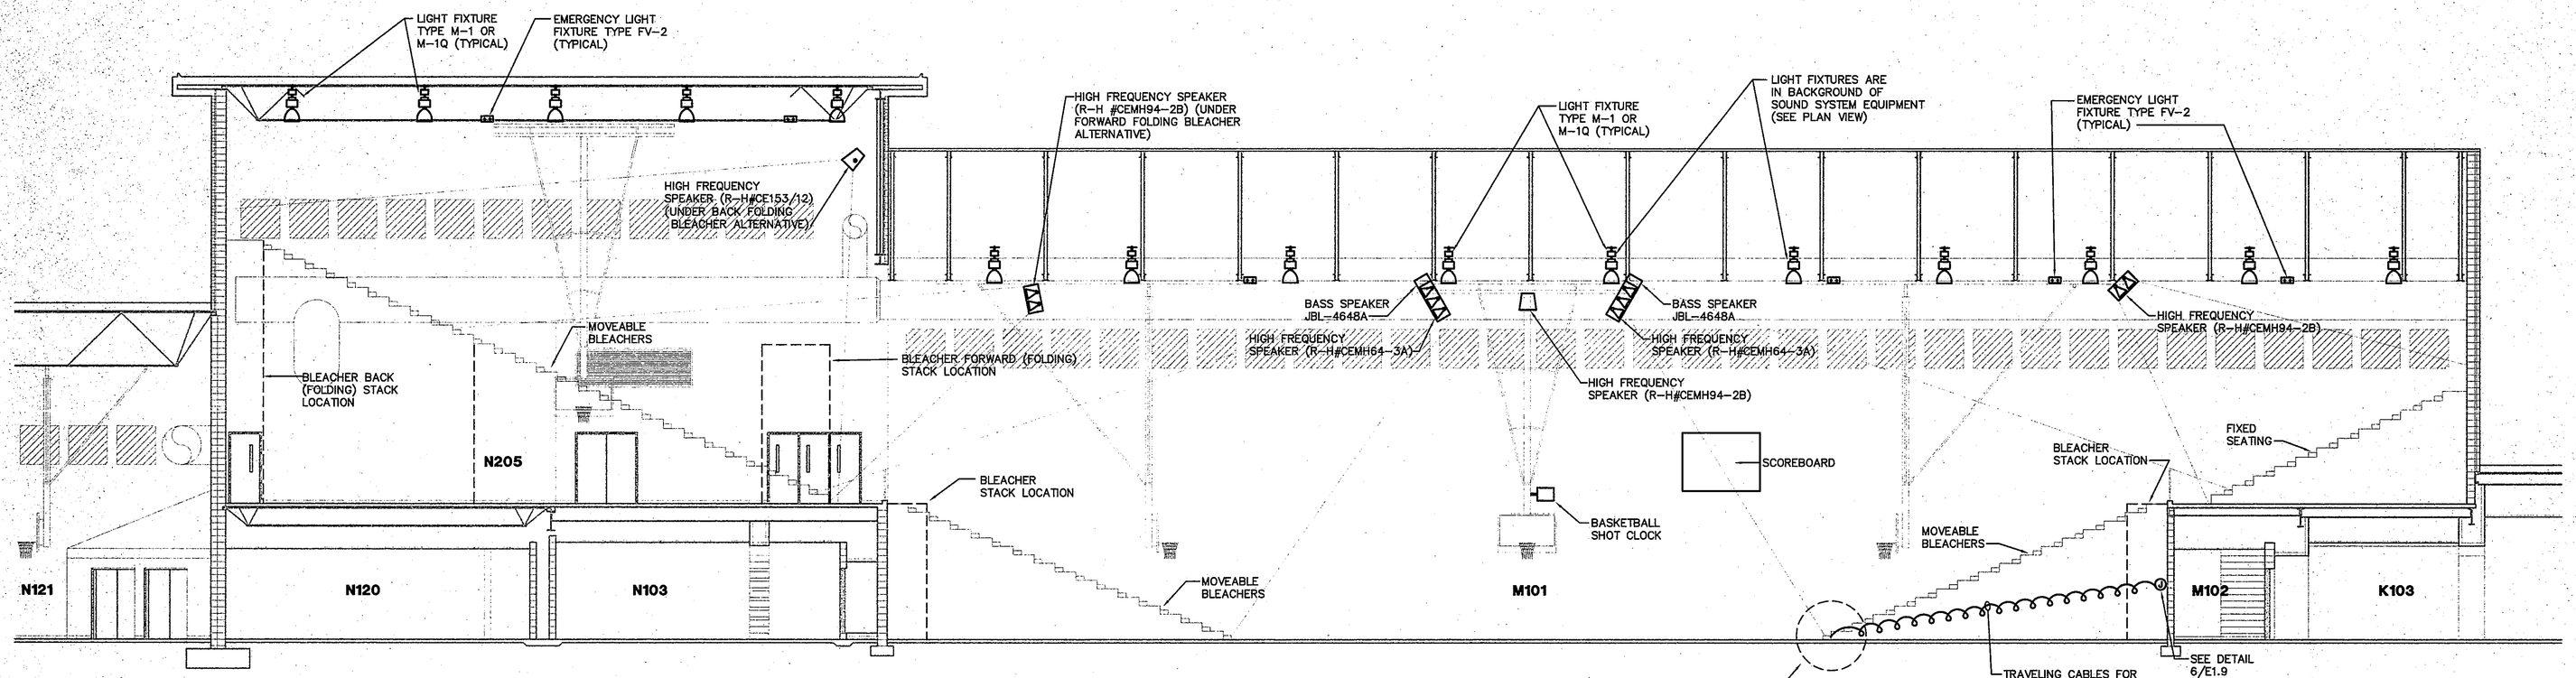

7 GYMNASIUM SECTION
NO SCALE

COPYRIGHT 1997 BY FANNING/HOWEY ASSOCIATES, INC.

THE NEW
CHESTERTON HIGH SCHOOL
FOR THE
DUNELAND SCHOOL CORPORATION
CHESTERTON, INDIANA

Fanning/Howey Associates, Inc.
Architects Engineers Consultants

DETAILS

DRAWN BY: MRS
CHECKED BY: WBH
COMM. NO: 95067.00
DATE: APRIL 21, 1997

REVISIONS NO. DATE

E1.9

CHESTERTON HIGH SCHOOL
95067.00

97-E-09

D:\95067.00\ELEC\E1-09 Mon Apr 21 04:48:56 1997 Matt Smith