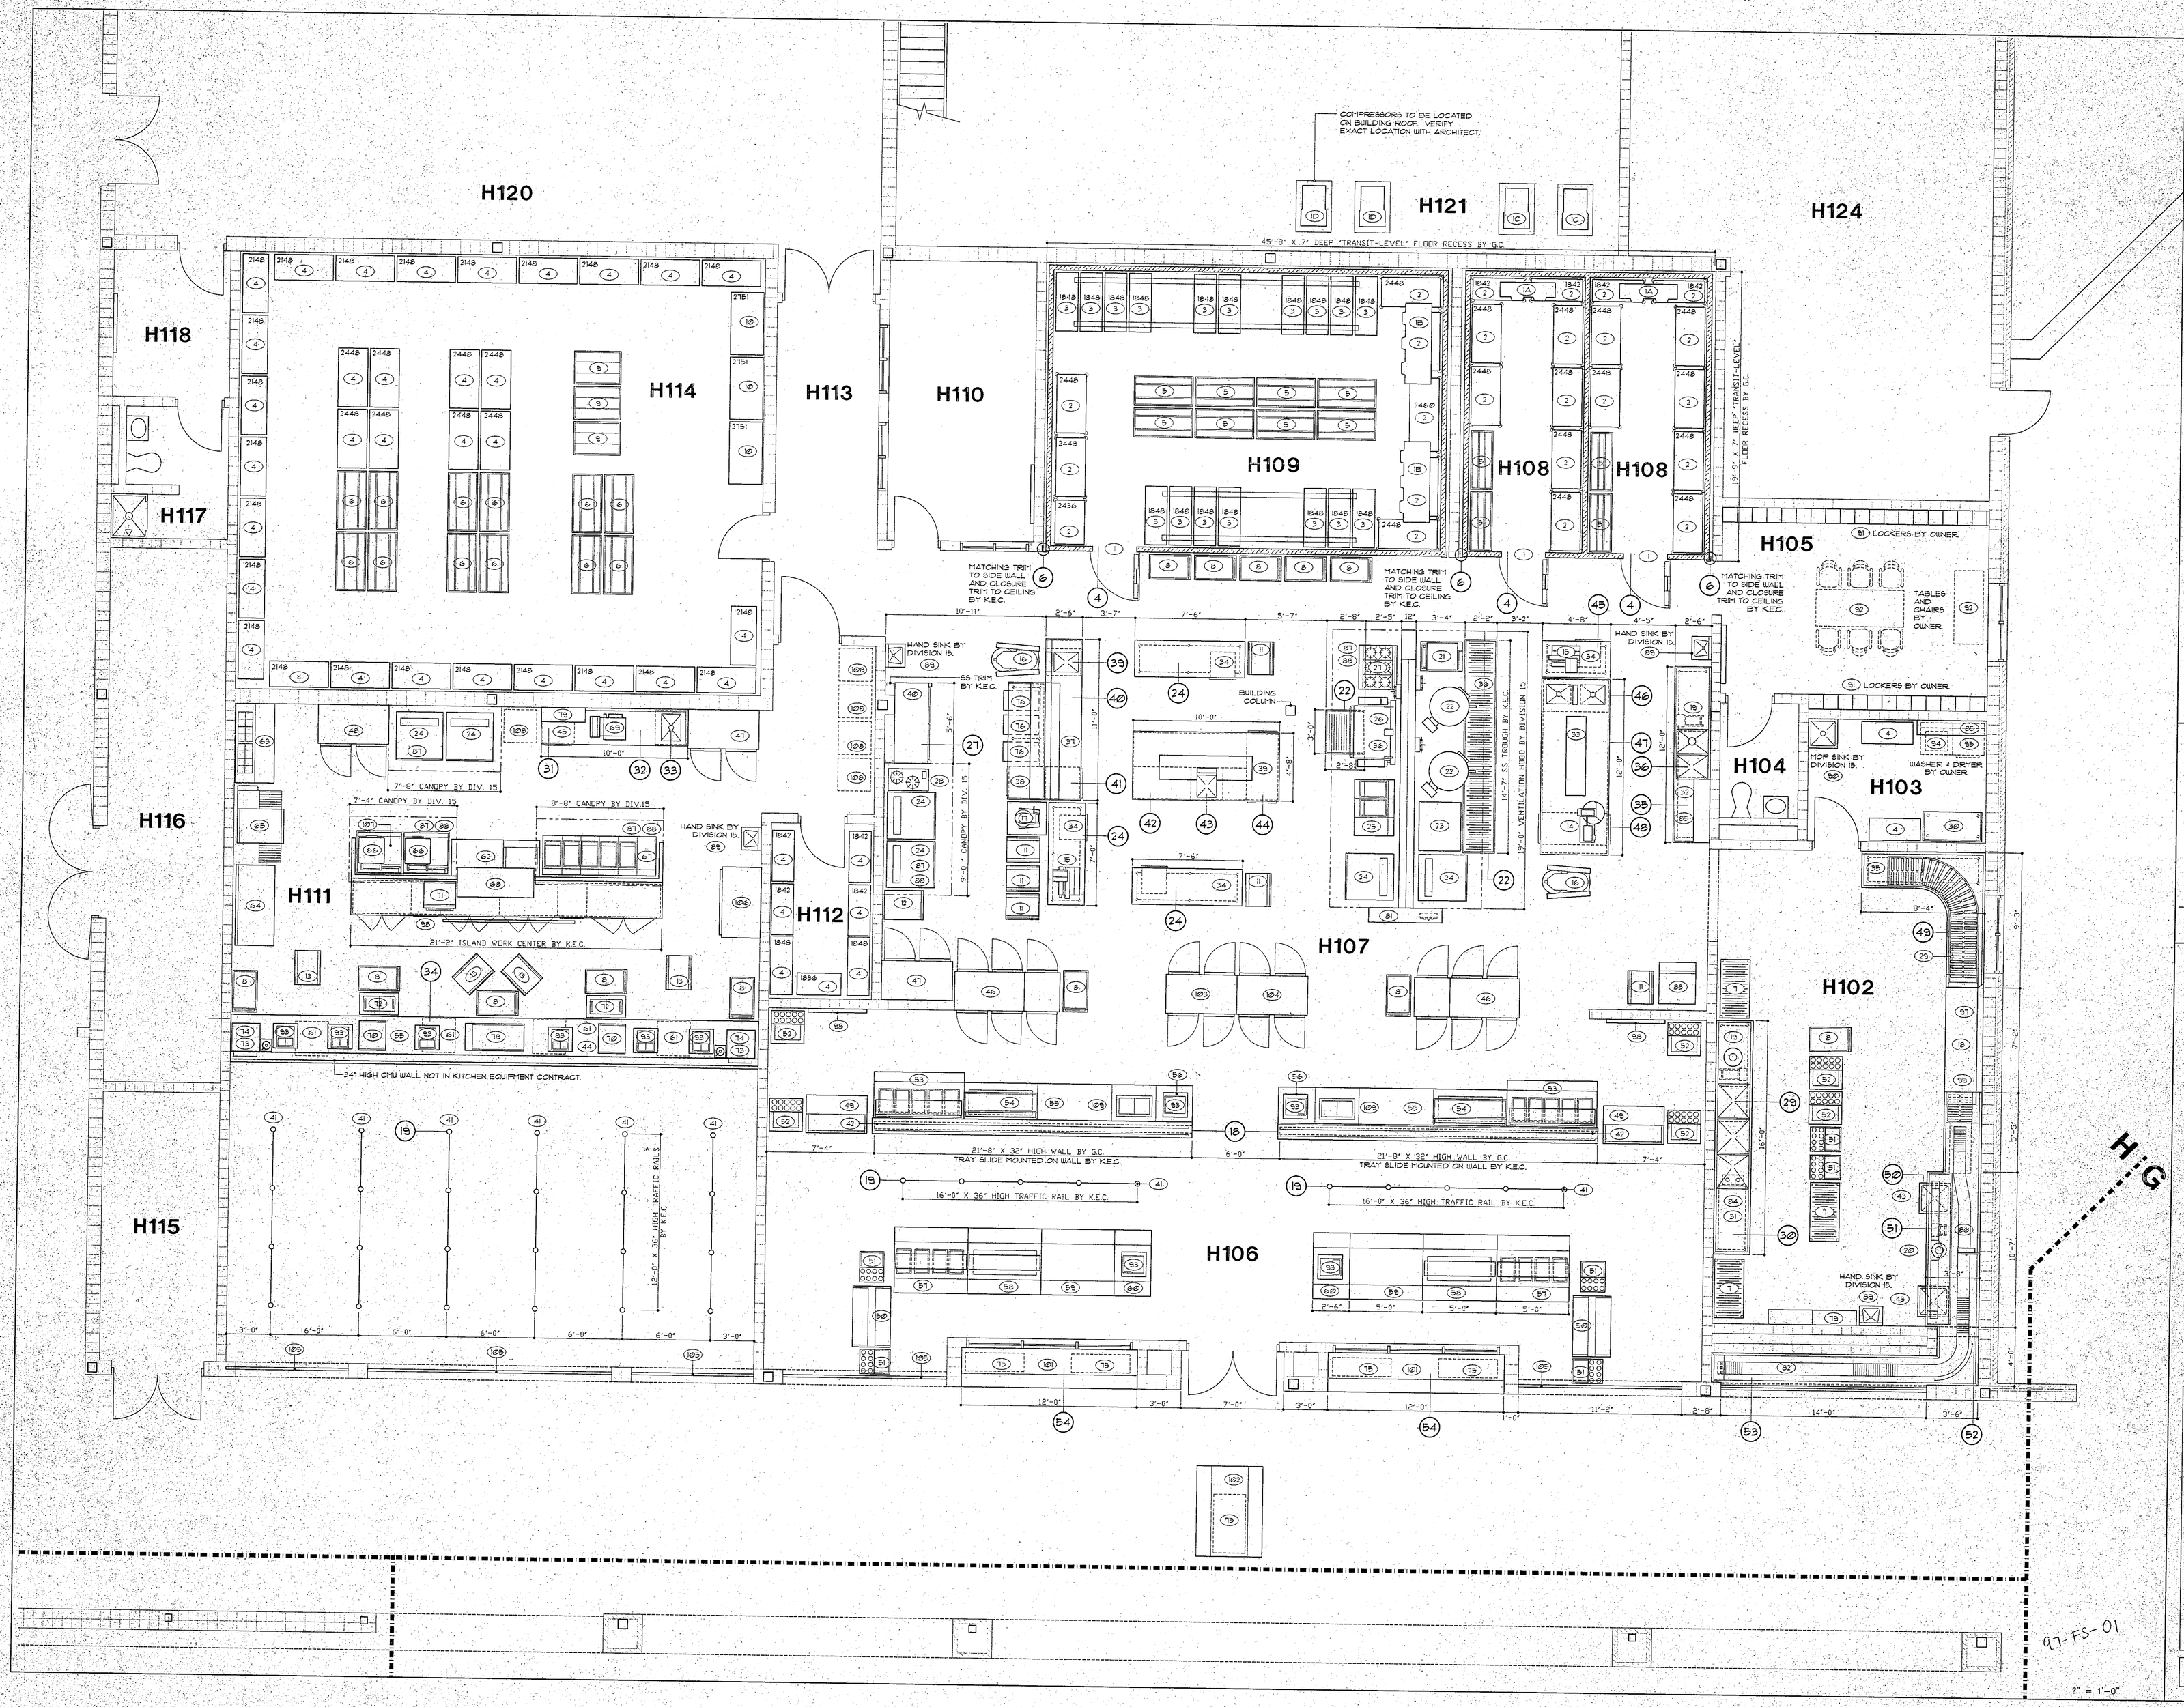

COPYRIGHT 1997 BY FANNING/HOWEY ASSOCIATES, INC.

DOUGLAS M. WICKSTROM
STATE OF INDIANA
ARCHITECT

LEE BROCKMAN
STATE OF INDIANA
ARCHITECT

THE NEW
CHESTERTON HIGH SCHOOL
FOR THE
DUNELAND SCHOOL CORPORATION
CHESTERTON, INDIANA

NORTH **KEYPLAN**

Fanning/Howey Associates, Inc.
Architects Engineers Consultants

KITCHEN EQUIPMENT PLAN

DRAWN BY: D.J.W.	COMM. NO.: 95067.00	REVISIONS NO.	DATE
CHECKED BY: P.T.V.	DATE: APRIL 21, 1997		

FS.1

CHESTERTON HIGH SCHOOL
95067.00