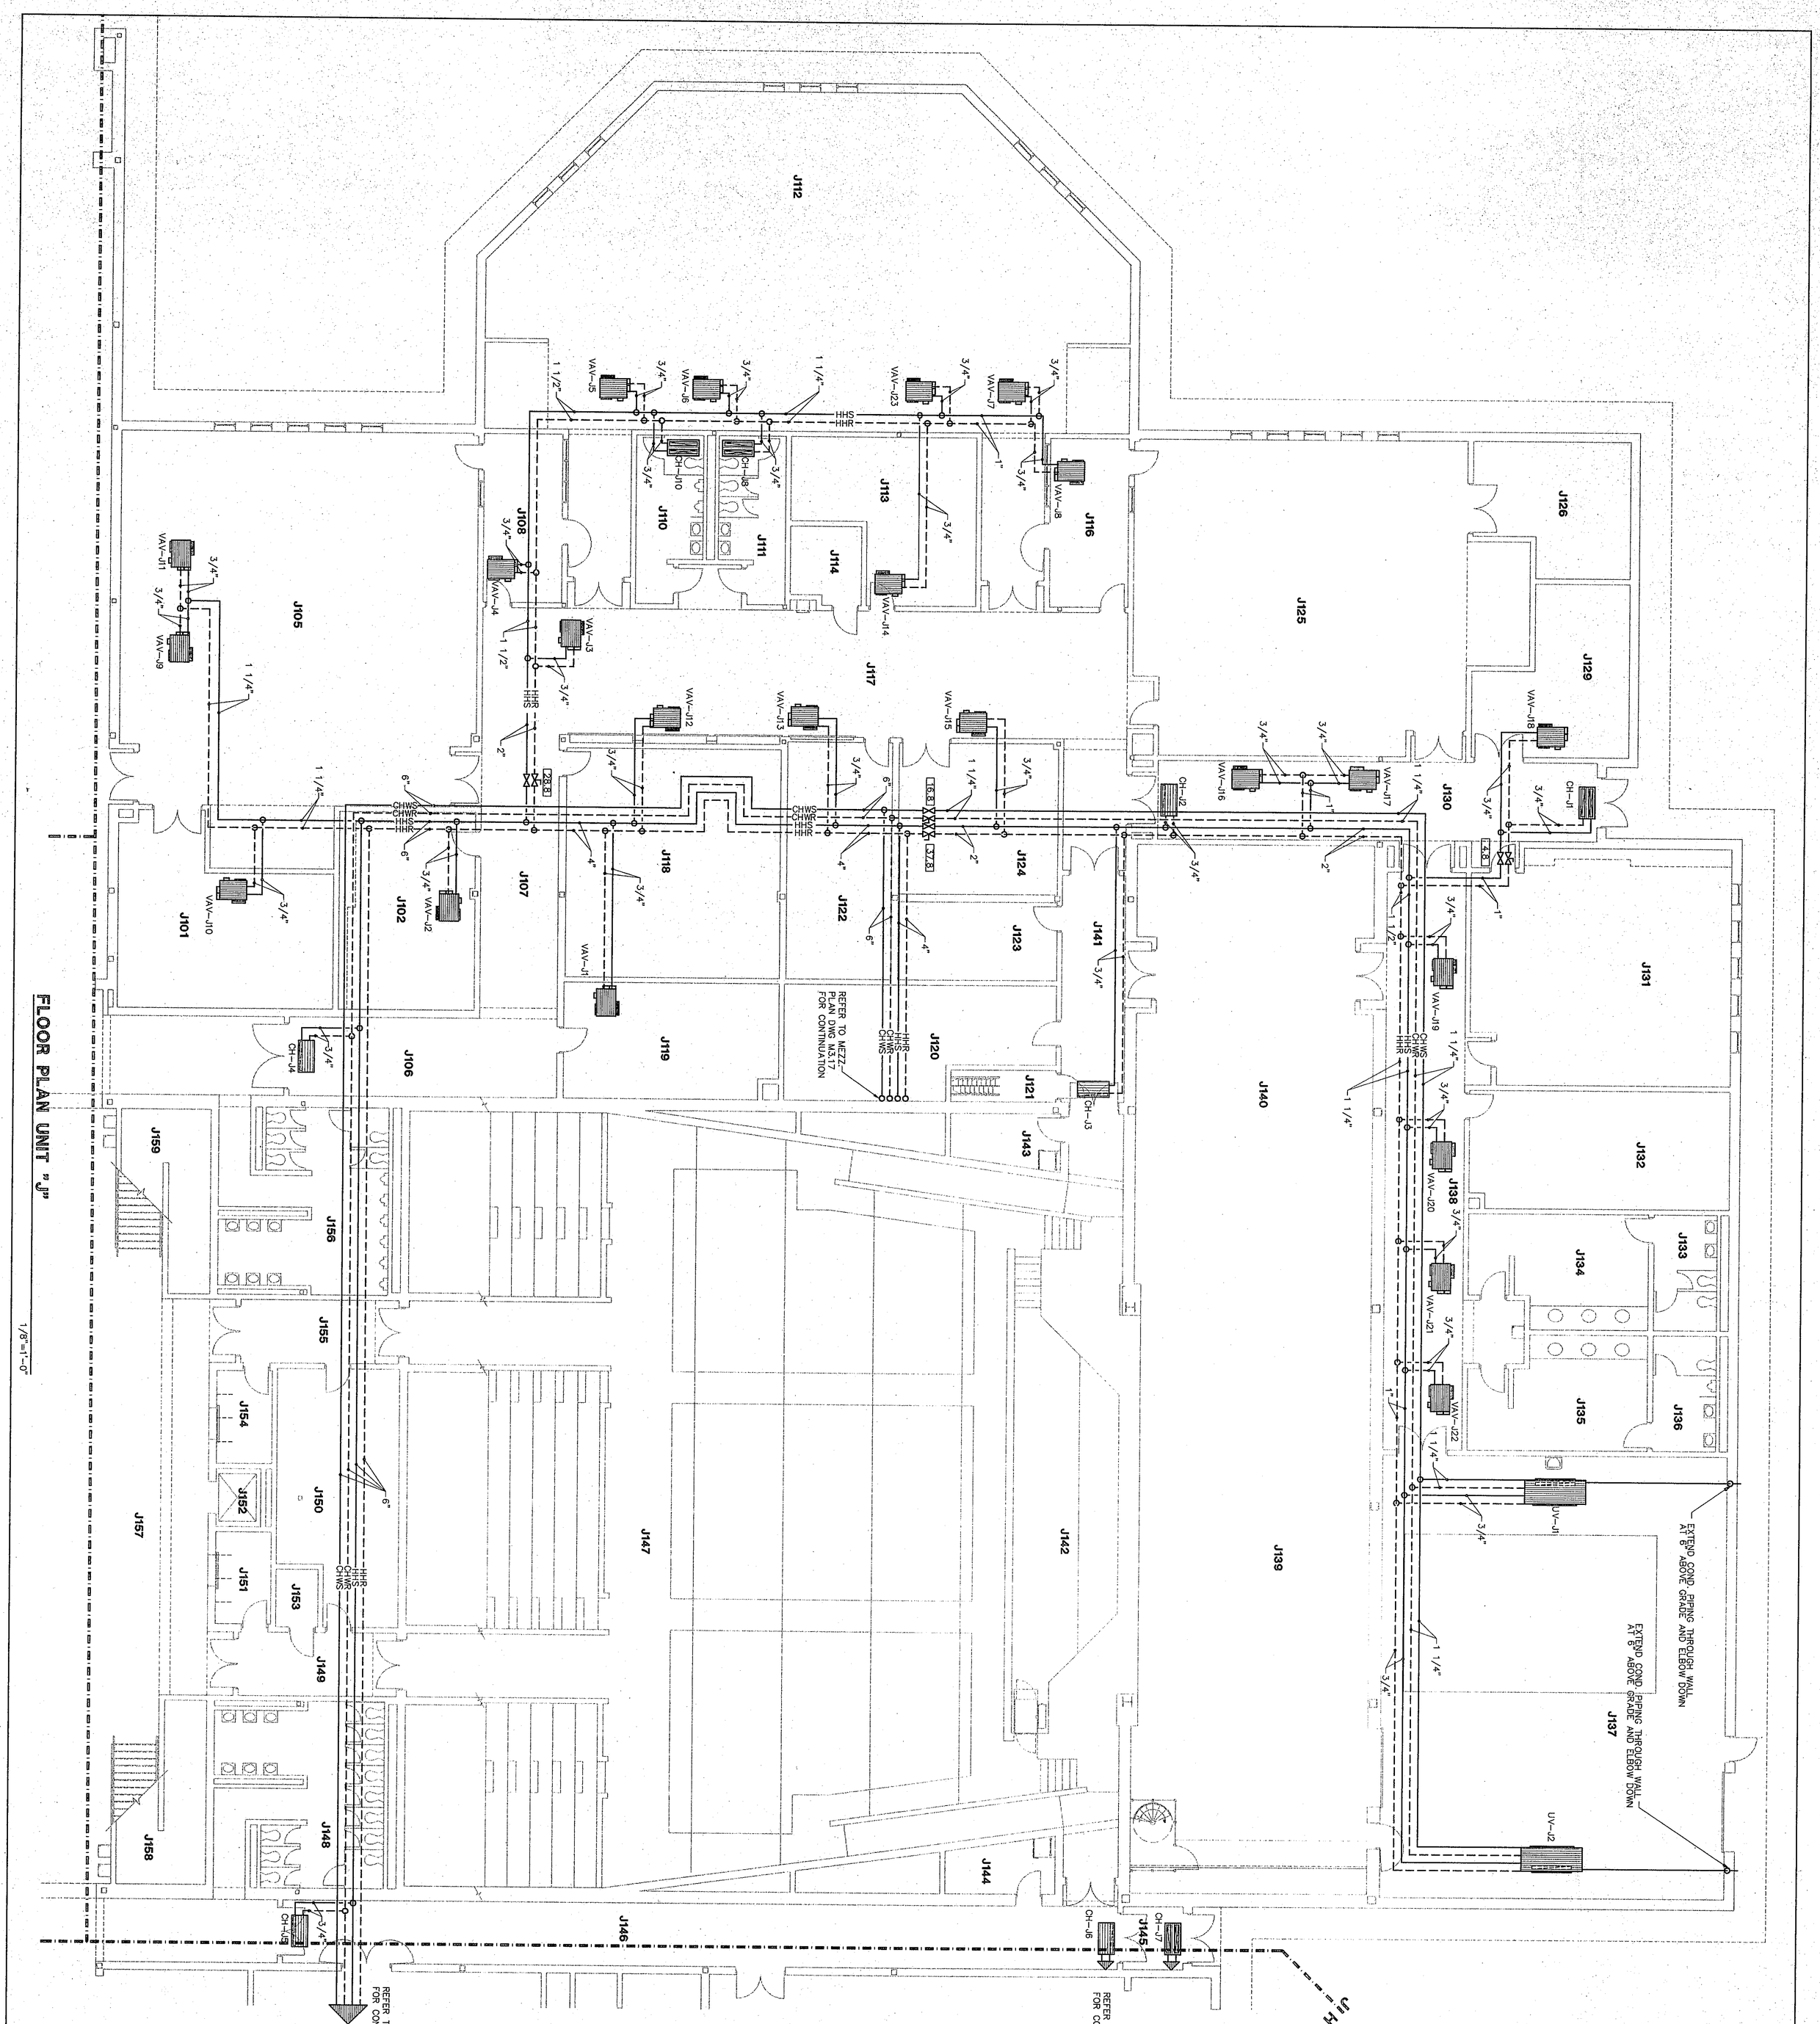

ROOM LEGEND "J1"

ROOM NO.	ROOM NAME	AREA S.F.	CEILING HEIGHT
J101	PRECUSSION STORAGE	556	9'-4"
J102	WORKROOM	430	9'-4"
J103	PRACTICE ROOM	63	
J104	PRACTICE ROOM	63	
J105	INSTRUMENT II	2099	VARIES
J106	CORRIDOR	238	10'-0"
J107	CORRIDOR	643	10'-0"
J108	OFFICE	213	9'-4"
J109	PRACTICE ROOM	87	
J110	BOYS TOILET	160	9'-4"
J111	GIRLS TOILET	160	9'-4"
J112	INSTRUMENT I	3025	VARIES
J113	LIBRARY	402	9'-4"
J114	ELECTRICAL ROOM	85	---
J115	PRACTICE ROOM	87	
J116	OFFICE	213	9'-4"
J117	CORRIDOR	1404	10'-0"
J118	KEYBOARDING	793	9'-4"
J119	UNIFORM STORAGE	394	9'-4"
J120	EQUIPMENT STORAGE	443	9'-4"
J121	MECHANICAL ACCESS	53	---
J122	COLOR/TROJAN GUARD	410	9'-4"
J123	BAND BOOSTER STORAGE	200	9'-4"
J124	ENSEMBLE	389	VARIES
J125	CHOIR / CHORUS	1637	VARIES
J126	STORAGE	304	9'-4"
J127	PRACTICE ROOM	63	
J128	PRACTICE ROOM	63	
J129	STORAGE	351	9'-4"
J130	CORRIDOR	647	10'-0"
J131	CLASSROOM	947	9'-4"
J132	COSTUME STORAGE	147	9'-4"
J133	TOILET	117	9'-4"
J134	GIRLS DRESSING ROOM	298	9'-4"
J135	BOYS DRESSING ROOM	298	9'-4"
J136	TOILET	117	---
J137	STAGECRAFT	2474	---
J138	CORRIDOR	838	10'-0"
J139	STAGE	2948	---
J140	STAGE PREP.	970	---
J141	PASSAGE	253	10'-0"
J142	ORCHESTRA PIT	655	VARIES
J143	STORAGE	90	---
J144	STORAGE	90	---
J145	VESTIBULE	87	9'-4"
J146	CORRIDOR	51	10'-0"
J147	AUDITORIUM	8759	VARIES
J148	WOMENS TOILET	463	9'-4"
J149	VESTIBULE	161	8'-8"
J150	STORAGE	458	9'-4"
J151	TICKET SALES	82	---
J152	ELEVATOR	42	---
J153	ELEVATOR EQUIP. ROOM	39	---
J154	TICKET SALES	82	---
J155	VESTIBULE	161	8'-8"
J156	MENS TOILET	465	9'-4"
J157	LOBBY	1273	10'-0"
J158	STAIR	228	---
J159	STAIR	228	---

97-M-53

CHESTERTON HIGH SCHOOL
95067.00

HEATING PLAN UNIT "J"

DRAWN BY: SCB COMM. NO.: 95067.00
CHECKED BY: CAM DATE: APRIL 21, 1997

M3.16

REVISIONS NO. DATE

Fanning/Howey Associates, Inc.
Architects Engineers Consultants

THE NEW
CHESTERTON HIGH SCHOOL
FOR THE
DUNELAND SCHOOL CORPORATION
CHESTERTON, INDIANA

COPYRIGHT 1997 BY FANNING/HOWEY ASSOCIATES, INC.

LEE BROCKMAN REGISTERED NO. 6866 STATE OF INDIANA ARCHITECT

DOUGLAS M. WICKSTROM REGISTERED NO. 5009 STATE OF INDIANA ARCHITECT