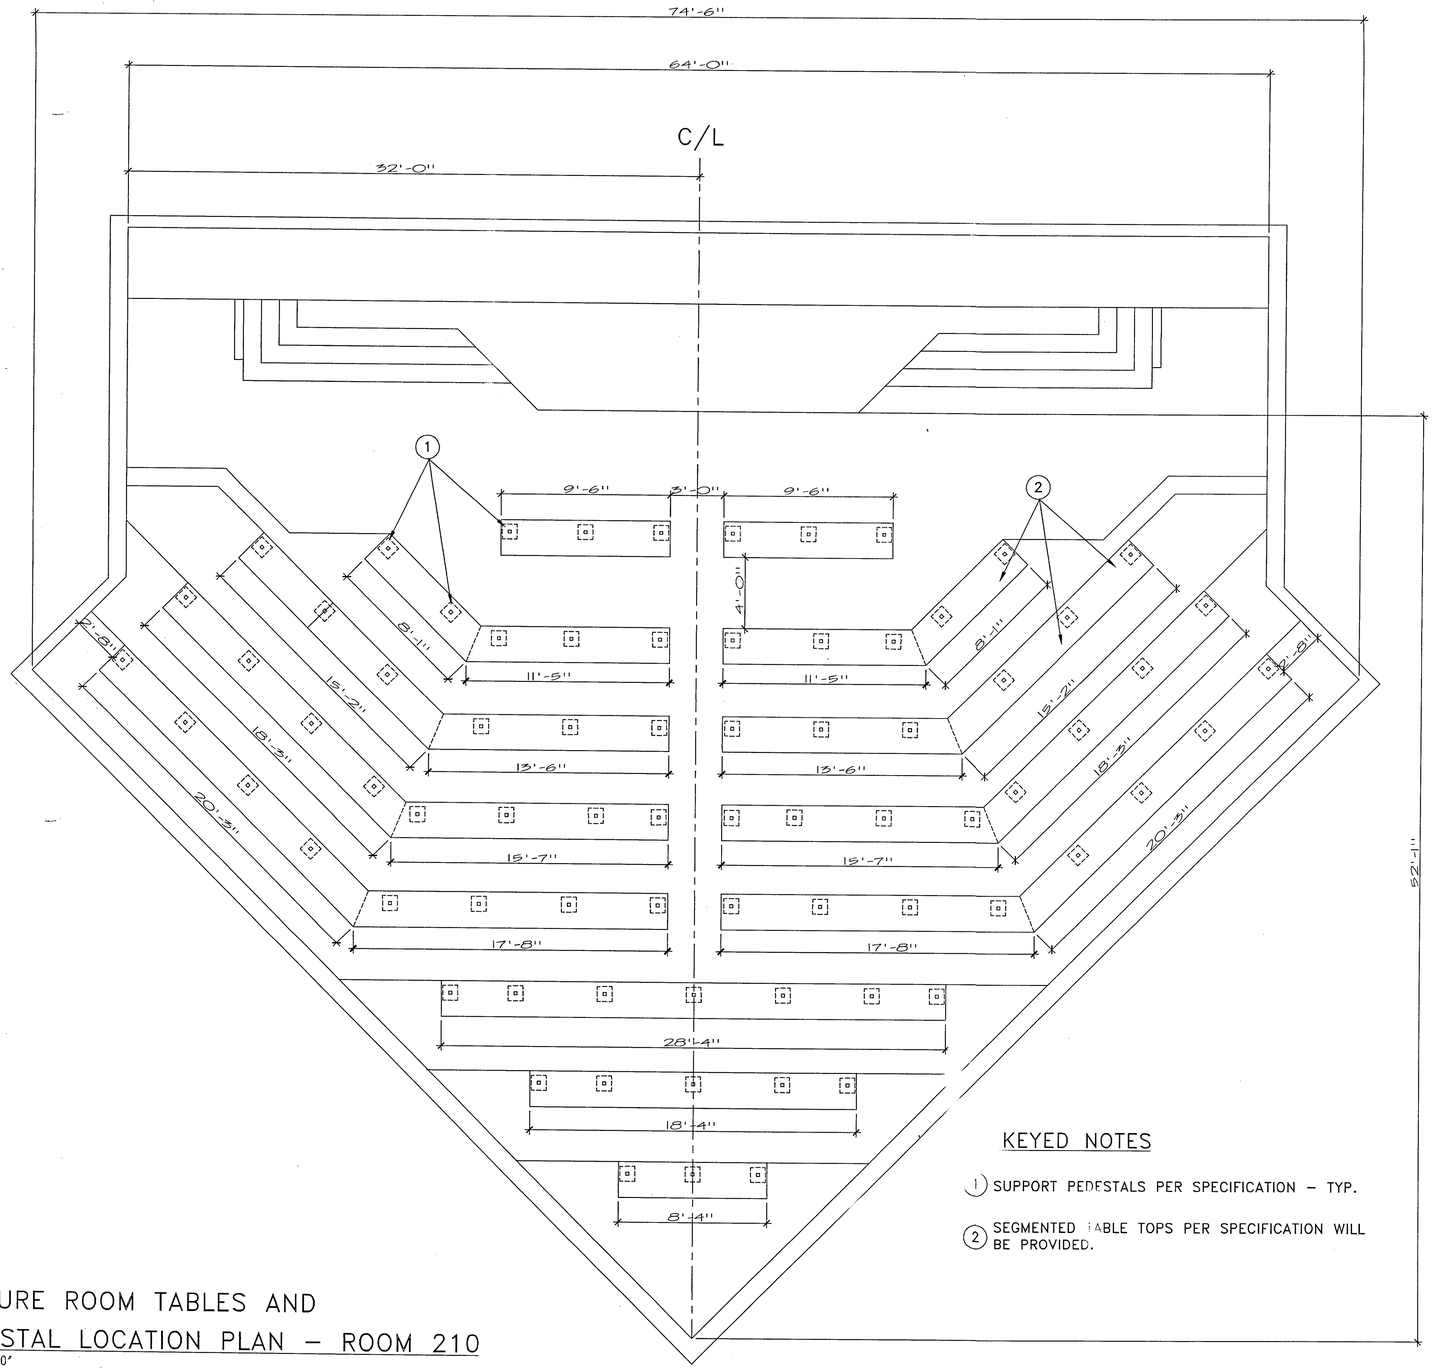

KEYED NOTES

1. SUPPORT PEDESTALS PER SPECIFICATION – TYP.
2. SEGMENTED TABLE TOPS PER SPECIFICATION WILL BE PROVIDED.

LECTURE ROOM TABLES AND PEDESTAL LOCATION PLAN – ROOM 210

1/4"=1'-0"

SEATING CONCEPTS
AUDITORIUM, PUBLIC, CONTRACT AND CLASSROOM SEATING
4901-600 MORENA BOULEVARD SAN DIEGO, CALIFORNIA 92117-3429
(619) 581-5715 FAX (619) 581-5725

DRAWN BY : P. MARZAN	FOR : CHESTERTON HIGH SCHOOL
CHECKED BY :	LOCATED : CHESTERTON, IN
REVISIONS : E. SANCHEZ	TITLE : LECTURE ROOM TABLE LAYOUT
	SCALE : 1/4" = 1'-0" / PROJECT NO. : 9145
	DATE : DECEMBER 08, 1999 / DRAWING NO. : A-02-99089-2 (B)

99-01-03

File: L:\Project Files\Jean\Jim\9145 Chesterton Lecture Tables\chesterton.dwg