D:\95067.00\TECH\Te2-02.dwg Tue Jul 25 15:12:34 2000 John Dillon

ROOM LEGEND "A1"

ROOM NO.	ROOM NAME	AREA S.F.	CEILING HEIGHT
A100	VESTIBULE	737	VARIES
A101	COMMONS	6820	9'-4"
A102	CORRIDOR	2326	VARIES
A103	CORRIDOR	366	10'-0"
A104	MMH	954	VARIES
A105	THEQUIT ROOM	116	9'-4"
A107	STAIR	348	24'-8"
A108	CORRIDOR	1037	10'-0"
A109	MAILROOM	122	9'-4"
A110	WORKROOM	543	9'-4"
A111	DATA PROCESSING	144	9'-4"
A112	PRINCIPAL SPECIALIST	294	9'-4"
A114	CONFERENCE	283	9'-4"
A115	CONFERENCE	283	9'-4"
A116	CORRIDOR	238	9'-4"
A117	GUIDANCE OFFICE	198	9'-4"
A118	GUIDANCE OFFICE	204	9'-4"
A119	GUIDANCE OFFICE	204	9'-4"
A120	CORRIDOR	287	9'-4"
A121	RECEPTIONIST	488	9'-4"
A122	RECEPTIONIST/SECRETARY	202	9'-4"
A123	TREASURER	202	9'-4"
A124	CENTRAL STORAGE	146	9'-4"
A125	JANITOR	40	---
A126	ELECTRICAL	67	---
A127	STORAGE	248	9'-4"
A128	ASSISTANT PRINCIPAL	248	9'-4"
A130	CORRIDOR	249	9'-4"
A131	STORAGE	154	9'-4"
A133	WOMEN'S TOILET	159	9'-4"
A134	SECURITY	141	9'-4"
A135	CONFERENCE	308	9'-4"
A136	CONFERENCE	314	9'-4"
A137	CONFERENCE	314	9'-4"
A138	CONFERENCE	330	9'-4"
A139	CORRIDOR	85	9'-4"
A140	ATHLETIC DIRECTOR	86	9'-4"
A141	OFFICE	86	9'-4"
A142	ATTENDANCE WINDOW	245	9'-4"
A143	ATTENDANCE	245	9'-4"
A144	ASSISTANT PRINCIPAL	239	9'-4"
A145	ASSISTANT PRINCIPAL	239	9'-4"
A146	RECEPTIONIST/SECRETARY	629	9'-4"
A147	NURSE	97	9'-4"
A148	RECEPTIONIST	285	9'-4"
A149	COTS	219	9'-4"
A150	COTS	39	9'-4"
A151	TOILET	39	9'-4"
A152	COTS	237	9'-4"
A153	COTS		

ROOM LEGEND "B1"

ROOM NO.	ROOM NAME	AREA S.F.	CEILING HEIGHT
B101	LIFE SKILLS	753	9'-4"
B102	HEALTH MAINTAINENCE	143	9'-4"
B103	TOILET	149	9'-4"
B104	CLASSROOM	959	VARIES
B105	CLASSROOM	972	VARIES
B106	CLASSROOM	967	VARIES
B107	CLASSROOM	972	VARIES
B108	CLASSROOM	967	VARIES
B109	CLASSROOM	959	VARIES
B110	CLASSROOM	972	VARIES
B111	CLASSROOM	959	VARIES
B112	CLASSROOM	996	VARIES
B113	CLASSROOM	996	VARIES
B114	CLASSROOM	11'-8"	VARIES
B115	TOILET	---	---
B116	BOYS TOILET	142	9'-4"
B117	JANITOR CLOSET	355	9'-4"
B118	ELEVATOR EQUIPMENT	50	9'-4"
B119	GIRLS TOILET	375	9'-4"
B120	FACULTY TOILET	178	9'-4"
B121	CONFERENCE ROOM	178	9'-4"
B122	DEPARTMENTAL PLANNING	574	9'-4"
B123	CONFERENCE ROOM	103	9'-4"
B124	CONFERENCE ROOM	103	9'-4"
B125	DEPARTMENTAL PLANNING	405	9'-4"
B126	PERIODICAL STORAGE	1002	VARIES
B127	MULTI-MEDIA CLASSROOM	881	9'-4"
B128	OFFICE	100	9'-4"
B129	OFFICE	100	9'-4"
B130	DARKROOM	113	9'-4"
B131	PRODUCTION	874	9'-4"
B132	STORAGE	107	9'-4"
B133	STAIR	274	9'-4"
B134	STAIR	107	9'-4"
B135	CORRIDOR	543	---
B136	CORRIDOR	1459	10'-0"
B137	CORRIDOR	1245	10'-0"
B138	CORRIDOR	1803	10'-0"

ROOM LEGEND "C1"

ROOM NO.	ROOM NAME	AREA S.F.	CEILING HEIGHT
C101	SCIENCE LAB	1509	PHYS. ANANT.
C102	SCIENCE LAB	1509	VARIES
C103	SCIENCE LAB	1441	BIO 2
C104	GREENHOUSE	580	13'-8"
C105	SCIENCE LAB	1441	ENV. SC
C106	SCIENCE LAB	1441	VARIES
C107	SCIENCE LAB	1508	VARIES EARTH SC

ROOM LEGEND "D1"

ROOM NO.	ROOM NAME	AREA S.F.	CEILING HEIGHT
D101	CLASSROOM	959	VARIES
D102	CORRIDOR	5	10'-0"
D103	CORRIDOR	128	10'-0"
D104	MULTI-MEDIA CLASSROOM	1088	VARIES
D105	A/V STORAGE	200	9'-4"
D106	A/V MEDIA WORKROOM	200	9'-4"
D107	A/V MEDIA WORKROOM	213	9'-4"
D108	MEDIA STORAGE	288	9'-4"
D109	MEDIA DISTRIBUTION	433	VARIES
D110	MEDIA CENTER OFFICE	433	VARIES
D111	MEDIA CENTER	2775	9'-4"
D112	CONFERENCE ROOM	189	9'-4"
D113	CONFERENCE ROOM	219	9'-4"
D114	CONFERENCE ROOM	189	9'-4"
D115	CONFERENCE ROOM	189	9'-4"
D116	MEDIA CLASSROOM	808	9'-4"
D117	PERIODICAL STORAGE	808	9'-4"
D118	PROCESS WRITING LAB	1033	VARIES
D119	OFFICE WRITING LAB	294	9'-4"
D120	PROCESS WRITING LAB	294	VARIES
D121	CORRIDOR	128	10'-0"
D122	VESTIBULE	128	10'-0"
D123	WORKROOM	128	10'-0"
D124	CLASSROOM	959	VARIES
D125	LANGUAGE LAB INSTRUCTION	2188	10'-8"
D126	LARGE GROUP INSTRUCTION	1540	10'-8"
D127	SPEECH AND DEBATE	66	9'-4"
D128	CONFERENCE ROOM	134	9'-4"
D129	PRACTICE ROOM	66	9'-4"
D130	PRACTICE ROOM	73	9'-4"
D131	PRACTICE ROOM	73	9'-4"
D132	PRACTICE ROOM	63	9'-4"
D133	VESTIBULE	150	9'-4"
D134	TOILET	150	9'-4"
D135	STORAGE	137	9'-4"
D136	COMPUTER LAB	1165	VARIES
D137	CORRIDOR	5	10'-0"
D138	CORRIDOR	963	10'-0"
D139	CORRIDOR	43	---
D140	ELECTRICAL CLOSET	43	10'-0"
D141	MEDIA LOBBY	1481	---
D142	CORRIDOR	43	10'-0"
D143	ELECTRICAL CLOSET	964	---
D144	CORRIDOR	964	10'-0"
D145	CORRIDOR	236	10'-0"

ROOM LEGEND "E1"

ROOM NO.	ROOM NAME	AREA S.F.	CEILING HEIGHT
E100	CLASSROOM	986	ENGLISH
E101	CLASSROOM	986	ENGLISH
E102	CLASSROOM	972	VARIES
E103	CLASSROOM	972	VARIES
E104	CLASSROOM	934	VARIES
E105	RECORDING ROOM	933	ENGLISH
E106	RECORDING ROOM	933	ENGLISH
E107	CLASSROOM	934	VARIES
E108	RECORDING ROOM	933	ENGLISH
E109	RECORDING ROOM	933	ENGLISH
E110	CLASSROOM	934	VARIES
E111	RECORDING ROOM	933	ENGLISH
E112	RECORDING ROOM	933	ENGLISH
E113	CLASSROOM	934	VARIES
E114	CLASSROOM	934	VARIES
E115	RECORDING ROOM	933	ENGLISH
E116	CLASSROOM	934	VARIES
E117	CLASSROOM	958	11'-8"
E118	RECORDING ROOM	958	11'-8"
E119	CLASSROOM	1512	VARIES
E120	PREP ROOM	200	9'-4"
E121	CLASSROOM	1437	VARIES
E122	SCIENCE LAB	1439	VARIES
E123	PREP ROOM	200	9'-4"
E124	SCIENCE LAB	1439	VARIES
E125	JANITOR	145	9'-4"
E126	FACULTY TOILET	177	9'-4"
E127	FACULTY TOILET	177	9'-4"
E128	BOYS TOILET	75	9'-4"
E129	ELEVATOR EQUIPMENT	100	9'-4"
E130	BOYS TOILET	175	9'-4"
E131	ELECTRICAL CLOSET	143	---
E132	DEPARTMENTAL PLANNING	143	---
E133	STORAGE ROOM	271	9'-4"
E134	STORAGE	271	9'-4"
E135	STAIR	453	VARIES
E136	MULTI PURPOSE	1203	VARIES
E137	STORAGE	574	9'-4"
E138	CORRIDOR	2528	10'-0"
E139	CORRIDOR	1828	10'-0"
E140	CORRIDOR	977	10'-0"
E141	CORRIDOR	1803	10'-0"
E142	CORRIDOR		
E143	CORRIDOR		

ROOM LEGEND "F1"

ROOM NO.	ROOM NAME	AREA S.F.	CEILING HEIGHT
F100	VESTIBULE	323	VARIES
F101	RECEPTION	33	9'-4"
F102	CLASSROOM	33	9'-4"
F103	RECORDING	33	9'-4"
F104	CLASSROOM	33	9'-4"
F105	CLASSROOM	825	9'-4"
F106	CHILD DEVELOPMENT	1334	VARIES
F107	TOILET	57	VARIES
F108	TOILET	57	VARIES
F109	FOOD LAB	1685	VARIES
F110	PANTRY	104	9'-4"
F111	CLOTHES LAB	151	9'-4"
F112	STORAGE	151	9'-4"
F113	CLOTHES LAB	1495	VARIES
F114	COMMERCIAL LAB	1427	10'-0"
F115	PHOTOGRAPHY	1409	9'-4"
F116	DARKROOM	599	9'-4"
F117	PHOTO STORAGE	420	10'-0"
F118	CORRIDOR	515	9'-4"
F119	JANITOR	202	9'-4"
F120	ELECTRICAL	202	---
F121	CORRIDOR	515	9'-4"
F122	STAIR	515	10'-0"
F123	CORRIDOR	820	10'-0"
F124	CORRIDOR	1148	10'-0"
F125	CORRIDOR	313	10'-0"

ROOM LEGEND "G1"

ROOM NO.	ROOM NAME	AREA S.F.	CEILING HEIGHT
G101	2D/3D LAB	1700	9'-4"
G102	KILN ROOM	389	9'-4"
G103	2D/3D LAB	1700	VARIES
G104	MEN'S TOILET	99	9'-4"
G105	WOMEN'S TOILET	99	9'-4"
G106	STAFF DINING	137	9'-4"
G107	MEN'S TOILET	137	9'-4"
G108	WOMEN'S TOILET	137	9'-4"
G109	CORRIDOR	1257	VARIES
G110	METALS	653	---
G111	STORAGE	---	---
G112	APPLIED TECHNOLOGY	1970	VARIES
G113	COMMUNICATIONS LAB	372	VARIES
G114	PRINT ROOM	372	VARIES
G115	GIRLS TOILET	184	9'-4"
G116	GIRLS TOILET	184	9'-4"
G117	OFFICE	404	9'-4"
G118	POWER LAB	278	---
G119	POWER LAB STORAGE	818	---
G120	CLASSROOM	1409	---
G121	FINISH ROOM	318	---
G122	CLASSROOM STORAGE	318	---
G123	MATERIAL STORAGE	389	---
G124	ELECTRONICS LAB	1979	---
G125	WOODS LAB	540	10'-0"
G126	ELECTRONICS LAB	1425	10'-0"
G127	CORRIDOR	389	10'-0"
G128	CORRIDOR	2020	10'-0"
G129	CORRIDOR	31	---
G130	JANITOR	31	---
G131	ELECTRICAL	72	---
G132	CORRIDOR	3914	---
G133	MECHANICAL MEZZ	313	10'-0"
G134	MECHANICAL MEZZ	---	---

ROOM LEGEND "H1"

ROOM NO.	ROOM NAME	AREA S.F.	CEILING HEIGHT
H100	CORRIDOR	42	9'-4"
H101	CORRIDOR	42	9'-4"
H102	JANITOR/LAUNDRY	101	9'-4"
H103	CORRIDOR	42	9'-4"
H104	SERVING/BREAK ROOM	252	9'-4"
H105	COOKING/BAKING	252	9'-4"
H106	FOODS	252	9'-4"
H107	OFFICE	191	9'-4"
H108	FAST FOOD SERVING	191	9'-4"
H109	PASSAGE	159	9'-4"
H110	DRY FOOD STORAGE	711	9'-4"
H111	STORAGE	191	9'-4"
H112	STORAGE	191	9'-4"
H113	TOILET	1090	9'-4"
H114	OFFICE	397	9'-4"
H115	OFFICE	70	9'-4"
H116	OFFICE	70	9'-4"
H117	OFFICE	70	9'-4"
H118	OFFICE	70	9'-4"
H119	OFFICE	70	9'-4"
H120	SHIPPING/RECEIVING	2768	---
H121	BOILER	2658	---
H122	BOILER ROOM	856	---
H123	CHILLER ROOM	856	---
H124	CHILLER ROOM	1209	---
H125	ELECTRICAL ROOM	---	---
	MECHANICAL MEZZ	---	---

ROOM LEGEND "I1"

ROOM NO.	ROOM NAME	AREA S.F.	CEILING HEIGHT
I100	LIBRARY	13466	VARIES
I101	STUDENT DINING	3241	10'-0"
I102	CORRIDOR	98	9'-4"
I103	RECEPTIONIST	372	9'-4"
I104	BOOKSTORE	372	9'-4"
I105	CONFERENCE	283	9'-4"
I106	CONFERENCE	283	9'-4"
I107	CORRIDOR	195	9'-4"
I108	LIBRARY	238	9'-4"
I109	STORAGE	238	9'-4"
I110	ELEVATOR	157	9'-4"
I111	TOILET	157	9'-4"
I112	COACH LOCKER	157	9'-4"
I113	STORAGE	446	9'-4"
I114	OFFICE	446	9'-4"
I115	GIRLS PE LOCKER	272	VARIES
I116	GIRLS TOILET	763	9'-4"
I117	DRYING ROOM	104	9'-4"
I118	PE STORAGE	49	9'-4"
I119	SHOWER	130	9'-4"
I120	GIRLS PE LOCKER	130	9'-4"
I121	PE STORAGE	49	9'-4"
I122	CORRIDOR	435	9'-4"
I123	FIELDHOUSE	42	9'-4"
I124	FIELDHOUSE	15052	---

ROOM LEGEND "J1"

ROOM NO.	ROOM NAME	AREA S.F.	CEILING HEIGHT
J100	VESTIBULE	396	VARIES
J101	CORRIDOR	43	9'-4"
J102	STUDENT DINING	4296	9'-4"
J103	CORRIDOR	63	9'-4"
J104	RECEPTIONIST	63	9'-4"
J105	CORRIDOR	238	9'-4"
J106	CORRIDOR	238	10'-0"
J107	CORRIDOR	243	9'-4"
J108	PRACTICE ROOM	87	9'-4"
J109	PRACTICE ROOM	87	9'-4"
J110	BOYS TOILET	160	9'-4"
J111	BOYS TOILET	160	9'-4"
J112	INSTRUMENT I	3025	VARIES
J113	INSTRUMENT I	87	9'-4"
J114	LIBRARY	402	9'-4"
J115	ELECTRICAL ROOM	87	---
J116	OFFICE OFFICE ROOM	213	9'-4"
J117	CORRIDOR	1404	9'-4"
J118	CORRIDOR	394	9'-4"
J119	UNIFORM STORAGE	394	9'-4"
J120	EQUIPMENT STORAGE	443	9'-4"
J121	MECHANICAL ROOM	200	9'-4"
J122	CHEER/DRILL GUARD	389	VARIES
J123	BAND BOOSTER STORAGE	389	9'-4"
J124	ENSEMBLE	3047	9'-4"
J125	CHEER/DRILL CHORUS	63	---
J126	STORAGE	63	---
J127	PRACTICE ROOM	87	9'-4"
J128	PRACTICE ROOM	87	9'-4"
J129	STORAGE	351	9'-4"
J130	CORRIDOR	351	10'-0"
J131	CLASSROOM	947	9'-4"
J132	COSTUME STORAGE	117	9'-4"
J133	TOILET	117	9'-4"
J134	GIRLS DRESSING ROOM	298	9'-4"
J135	TOILET	298	9'-4"
J136	GIRLS DRESSING ROOM	298	9'-4"
J137	STAGECRAFT	2474	10'-0"
J138	STAGE	2848	---
J139	STAGE PREP.	970	---
J140	PASSAGE	253	VARIES
J141	ORCHESTRA PIT	253	VARIES
J142	STORAGE	90	9'-4"
J143	STORAGE	90	9'-4"
J144	VESTIBULE	436	9'-4"
J145	CORRIDOR	871	10'-0"
J146	AUDITORIUM	8769	VARIES
J147	MEN'S TOILET	161	9'-4"
J148	WOMEN'S TOILET	161	9'-4"
J149	CORRIDOR	458	9'-4"
J150	STORAGE	458	9'-4"
J151	TICKET SALES	82	9'-4"
J152	ELEVATOR EQUIP. ROOM	42	---
J153	TICKET SALES	82	---
J154	MEN'S TOILET	495	9'-4"
J155	LOBBY	1273	10'-0"
J156	MEN'S TOILET	228	9'-4"
J157	STAIR	228	---
J158	STAIR	228	---
J159	STAIR	---	---

ROOM LEGEND "K1"

ROOM NO.	ROOM NAME	AREA S.F.	CEILING HEIGHT

ROOM LEGEND "L1"

ROOM NO.	ROOM NAME	AREA S.F.	CEILING HEIGHT
L100	CORRIDOR	1892	VARIES
L101	BOYS ATHLETIC LOCKER	1892	VARIES
L102	CORRIDOR	47	9'-4"
L103	SHOWER	154	9'-4"
L104	SHOWER	154	9'-4"
L105	DRYING ROOM	46	9'-4"
L106	TOILET	46	9'-4"
L107	ATHLETIC OFFICE	120	9'-4"
L108	TOILET	54	9'-4"
L109	BOY'S ATHLETIC LOCKER	782	9'-4"
L110	BOY'S ATHLETIC LOCKER	782	9'-4"
L111	DRYING ROOM LOCKER	46	9'-4"
L112	SHOWER	150	9'-4"
L113	SHOWER	150	9'-4"
L114	TOILET ROOM	46	9'-4"
L115	ATHLETIC OFFICE	206	9'-4"
L116	TOILET	52	9'-4"
L117	GIRLS ATHLETIC LOCKER	782	9'-4"
L118	LAUNDRY	731	9'-4"
L119	CORRIDOR	1213	10'-0"
L120	BOY'S ATHLETIC LOCKER	421	9'-4"
L121	SHOWER	75	9'-4"
L122	SHOWER	75	9'-4"
L123	TOILET	57	9'-4"
L124	TOILET	57	9'-4"
L125	TOILET	57	9'-4"
L126	TOILET	57	9'-4"
L127	TOILET	57	9'-4"
L128	TOILET	57	9'-4"
L129	TOILET	57	9'-4"
L130	OFFICE	94	9'-4"
L131	GIRLS ATHLETIC LOCKER	94	---
L132	DRYING ROOM	57	9'-4"
L133	SHOWER	75	9'-4"
L134	SHOWER	75	9'-4"
L135	STORAGE	75	9'-4"
L136	STORAGE	1331	---
L137	TRAINING ROOM	239	10'-0"
L138	OFFICE	839	9'-4"
L139	OFFICE	839	9'-4"
L140	WEIGHT ROOM	83	9'-4"
L141	OFFICE	83	9'-4"
L142	WEIGHT ROOM	810	9'-4"
L143	OFFICE	281	12'-0"
L144	STAIR	48	---
L145	ELECTRICAL ROOM	48	---

ROOM LEGEND "M1"

ROOM NO.	ROOM NAME	AREA S.F.	CEILING HEIGHT
M100	LAUNDRY	1764	9'-4"
M101	GYMNASIUM	4224	---
M102	MEN'S TOILET	492	9'-4"
M103	WOMEN'S TOILET	492	9'-4"
M104	STORAGE	8533	10'-0"
M105	WEIGHT ROOM	3241	10'-0"
M106	OFFICE	120	9'-4"
M107	OFFICE	120	9'-4"
M108	CENTER	2475	10'-0"
M109	STAIR	234	---

ROOM LEGEND "N1"

ROOM NO.	ROOM NAME	AREA S.F.	CEILING HEIGHT
N100	VESTIBULE	397	---
N101	CORRIDOR	3654	10'-0"
N102	CORRIDOR	3337	10'-0"
N103	CONCESSION STAND	3337	9'-4"
N104	TOILET	104	9'-4"
N105	WOMEN'S ROOM	104	9'-4"
N106	SHOWER	130	9'-4"
N107	MEN'S ROOM	130	9'-4"
N108	GIRLS PE LOCKER	749	9'-4"
N109	ELEVATOR	71	---
N110	TOILET	71	---
N111	COACH LOCKER	52	9'-4"
N112	OFFICE	52	9'-4"
N113	GIRLS PE LOCKER	272	VARIES
N114	DRYING ROOM	763	9'-4"
N115	TOILET	104	9'-4"
N116	DRYING ROOM	49	9'-4"
N117	PE STORAGE	49	9'-4"
N118	SHOWER	130	9'-4"
N119	SHOWER	130	9'-4"
N120	PE STORAGE	435	9'-4"
N121	FIELDHOUSE	42	9'-4"
	FIELDHOUSE	15052	---

ROOM LEGEND "P1"

ROOM NO.	ROOM NAME	AREA S.F.	CEILING HEIGHT
P100	MEN'S TOILET	425	9'-4"
P101	ATHLETIC STORAGE	2394	9'-4"
P102	DRYING ROOM	104	9'-4"
P103	DRYING ROOM	49	9'-4"
P104	SHOWER	130	9'-4"
P105	SHOWER	130	9'-4"
P106	JANITOR	71	9'-4"
P107	GIRLS PE LOCKER	761	9'-4"
P108	STORAGE	19	9'-4"
P109	COACH LOCKER	74	VARIES
P110	OFFICE	52	9'-4"
P111	TOILET	52	9'-4"
P112	OFFICE PE LOCKER	272	9'-4"
P113	TOILET	104	9'-4"
P114	TOILET	104	9'-4"
P115	DRYING ROOM	49	9'-4"
P116	SHOWER	130	9'-4"
P117	CONCESSION STAND	333	9'-4"
P118	CORRIDOR	1109	9'-4"
P119	FIELDHOUSE	15052	---
P120	ELECTRICAL ROOM	3893	10'-0"
		95	---

ROOM LEGEND "Q1"

ROOM NO.	ROOM NAME	AREA S.F.	CEILING HEIGHT
Q100	VESTIBULE	409	VARIES
Q101	CORRIDOR	2528	9'-4"
Q102	RUNNING/SUSPENSION	824	VARIES
Q103	CLASSROOM	824	VARIES
Q104	CLASSROOM	903	VARIES
Q105	CLASSROOM	903	VARIES
Q106	CORRIDOR	927	10'-0"
Q107	CORRIDOR	5	10'-0"
Q108	JANITOR	38	9'-4"
Q109	SHOWER LOCKER ROOM	714	9'-4"
Q110	SHOWER	714	9'-4"
Q111	TOILET	116	VARIES
Q112	TOILET	116	VARIES
Q113	TOILET	597	9'-4"
Q114	TOILET	597	VARIES
Q115	GIRLS LOCKER ROOM	624	9'-4"
Q116	VESTIBULE	166	9'-4"
Q117	SHOWER	59	---
Q118	MECHANICAL ACCESS	59	---
Q119	BOYS LOCKER ROOM	624	9'-4"
Q120	VESTIBULE	39	9'-4"
Q121	TOILET	39	9'-4"
Q122	TOILET	39	9'-4"
Q123	OFFICE	231	9'-4"
Q124	TOILET	231	9'-4"
Q125	ELECTRICAL ROOM	116	9'-4"
Q126	BOYS LOCKER ROOM	737	9'-4"
Q127	SHOWER	737	9'-4"
Q128	BLEACHER	2797	20'-8"
Q129	RACQUETBALL	1745	20'-8"
Q130	CONTROL OFFICE	343	9'-4"
Q131	FIRST AID	120	9'-4"
Q132	STORAGE	215	9'-4"
Q133	STORAGE	215	9'-4"
Q134	CHEMICAL	167	---
Q135	FILTER ROOM	167	---
Q136	CORRIDOR	1109	---
Q137		1892	10'-0"

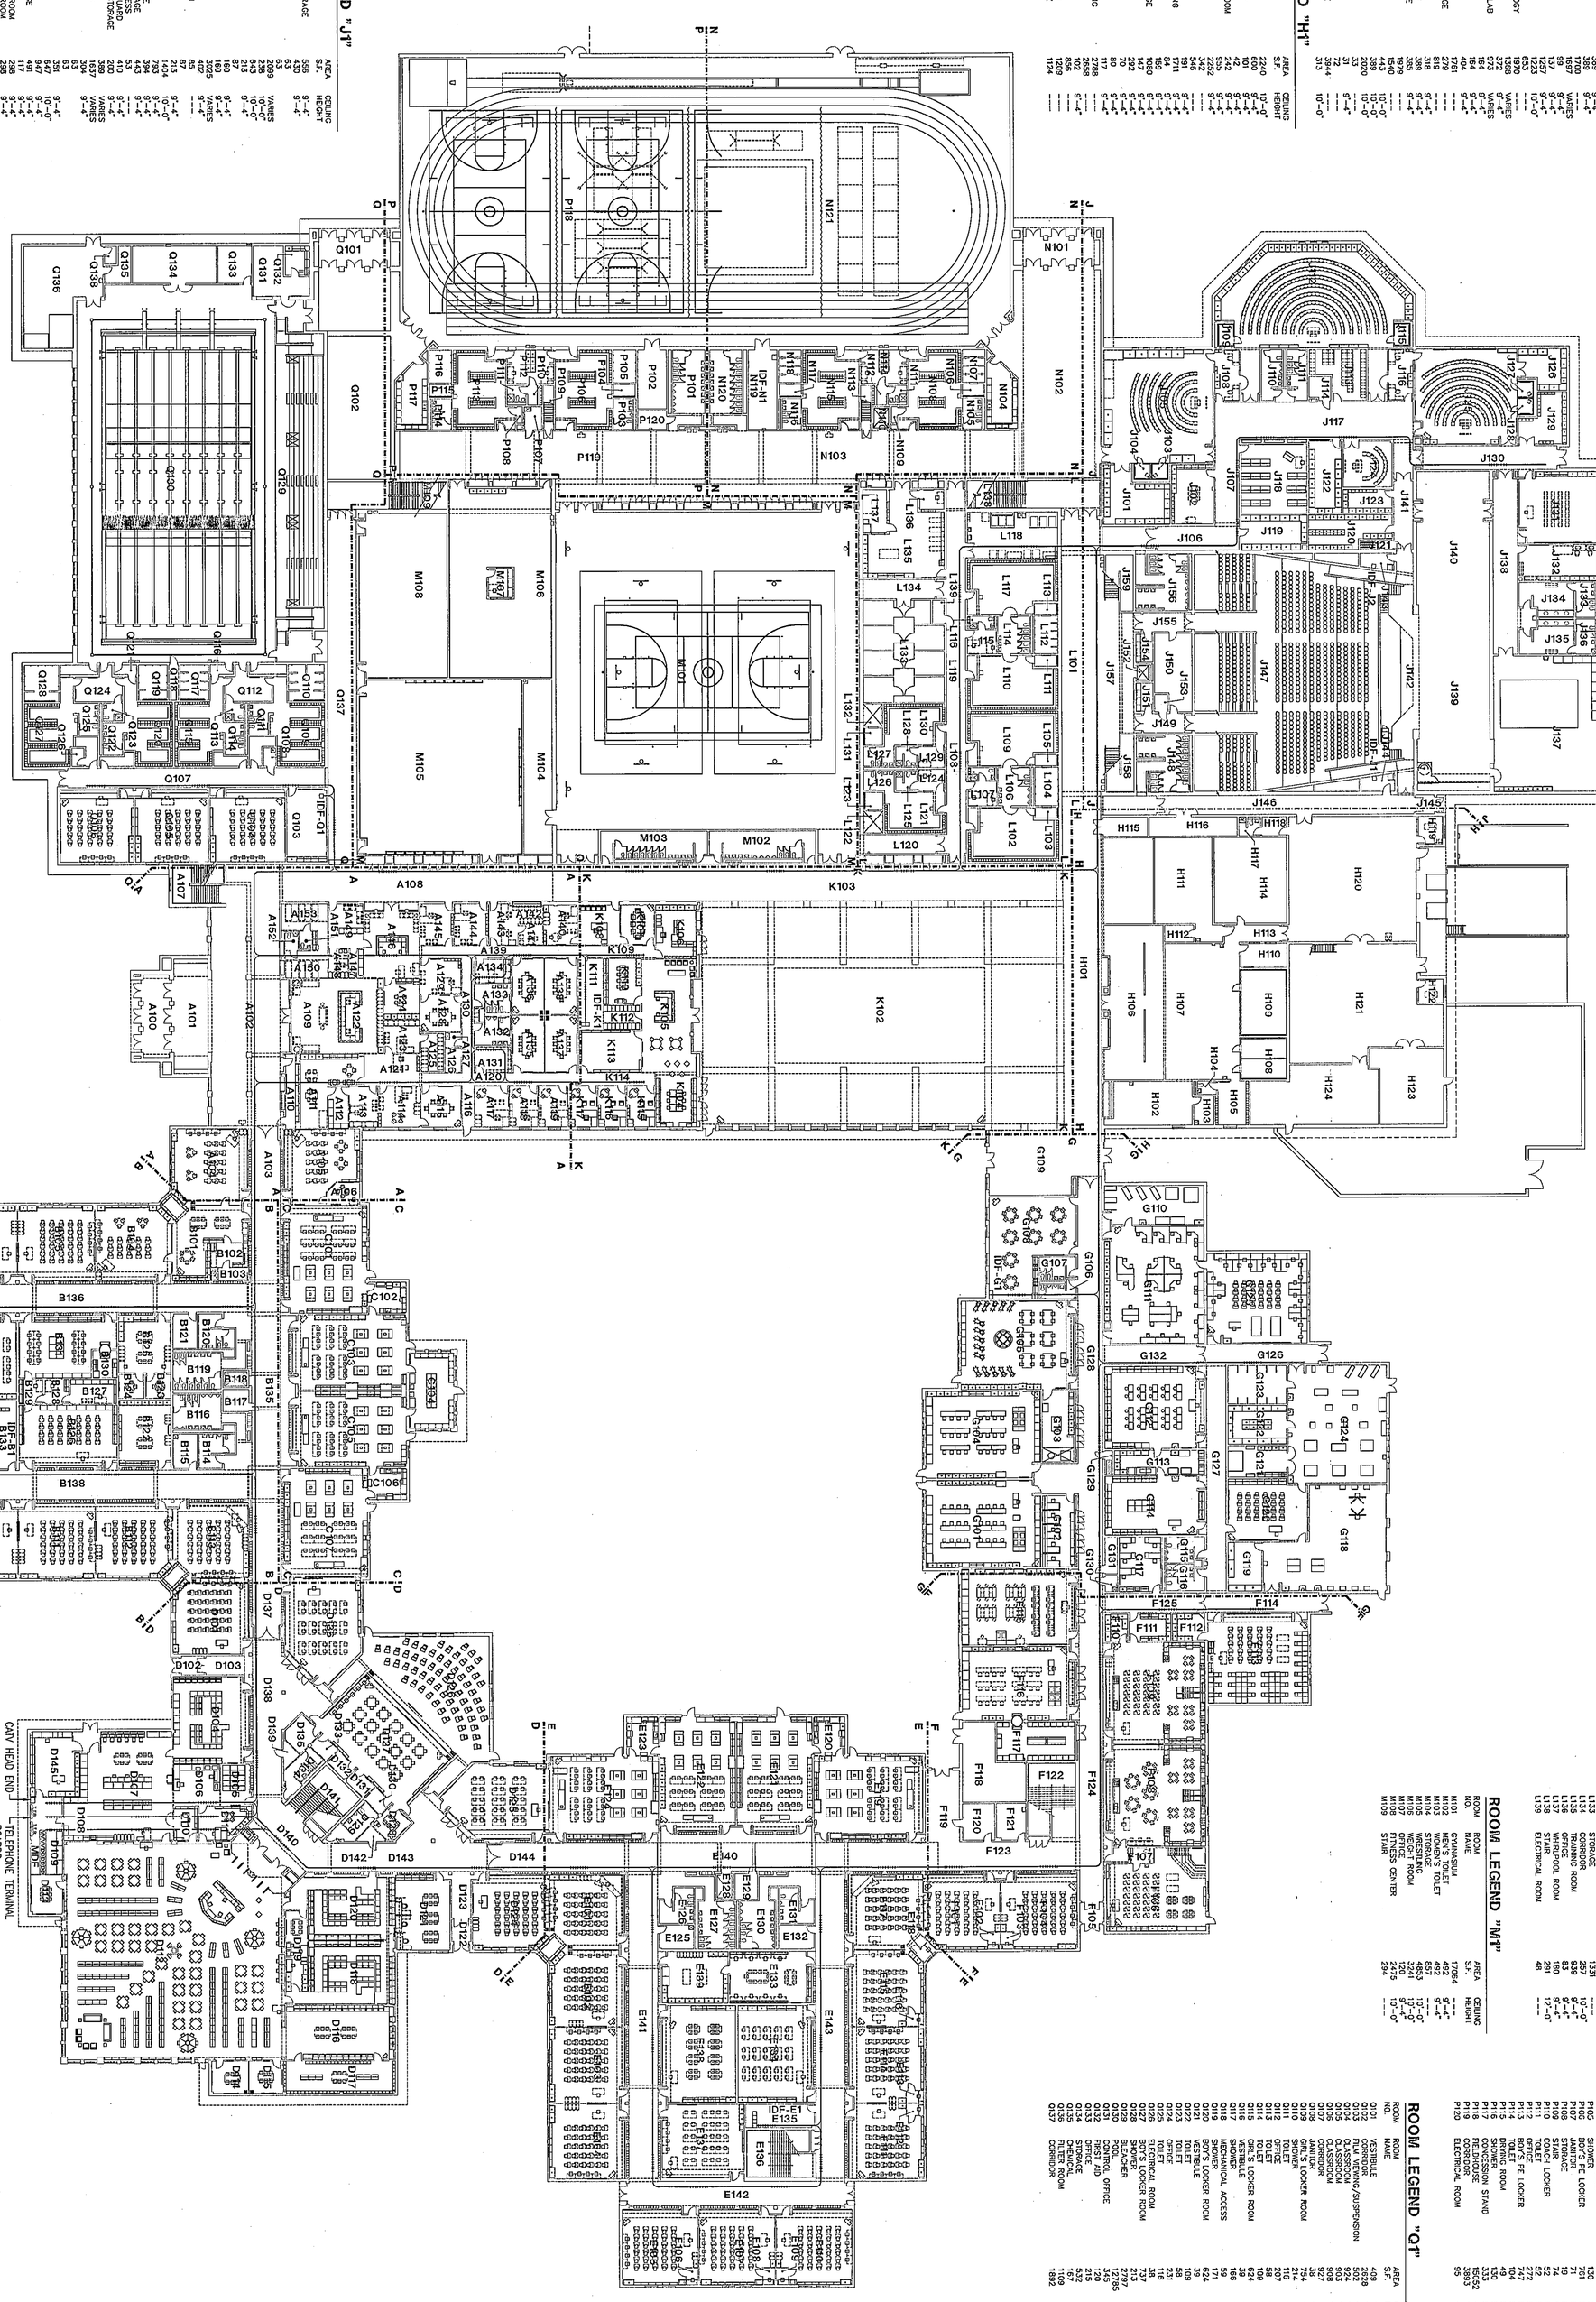

OVERALL FIRST FLOOR PLAN

1" = 32'

99-TE-32

CHESTERTON HIGH SCHOOL 95067.00

OVERALL FIRST FLOOR

DRAWN BY: JED COMM. NO.: 95067.00
CHECKED BY: RSB DATE: MAY 3, 1999

TE2.2

REVISIONS NO. DATE

Fanning/Howey Associates, Inc.
Architects Engineers Consultants

NORTH KEYPLAN

THE NEW
CHESTERTON HIGH SCHOOL
TECHNOLOGY PACKAGE
DUNELAND SCHOOL CORPORATION
CHESTERTON, INDIANA

COPYRIGHT 1999 BY FANNING/HOWEY ASSOCIATES,INC.

DOUGLAS M. WICKSTROM REGISTERED No. 3009 STATE OF INDIANA ARCHITECT