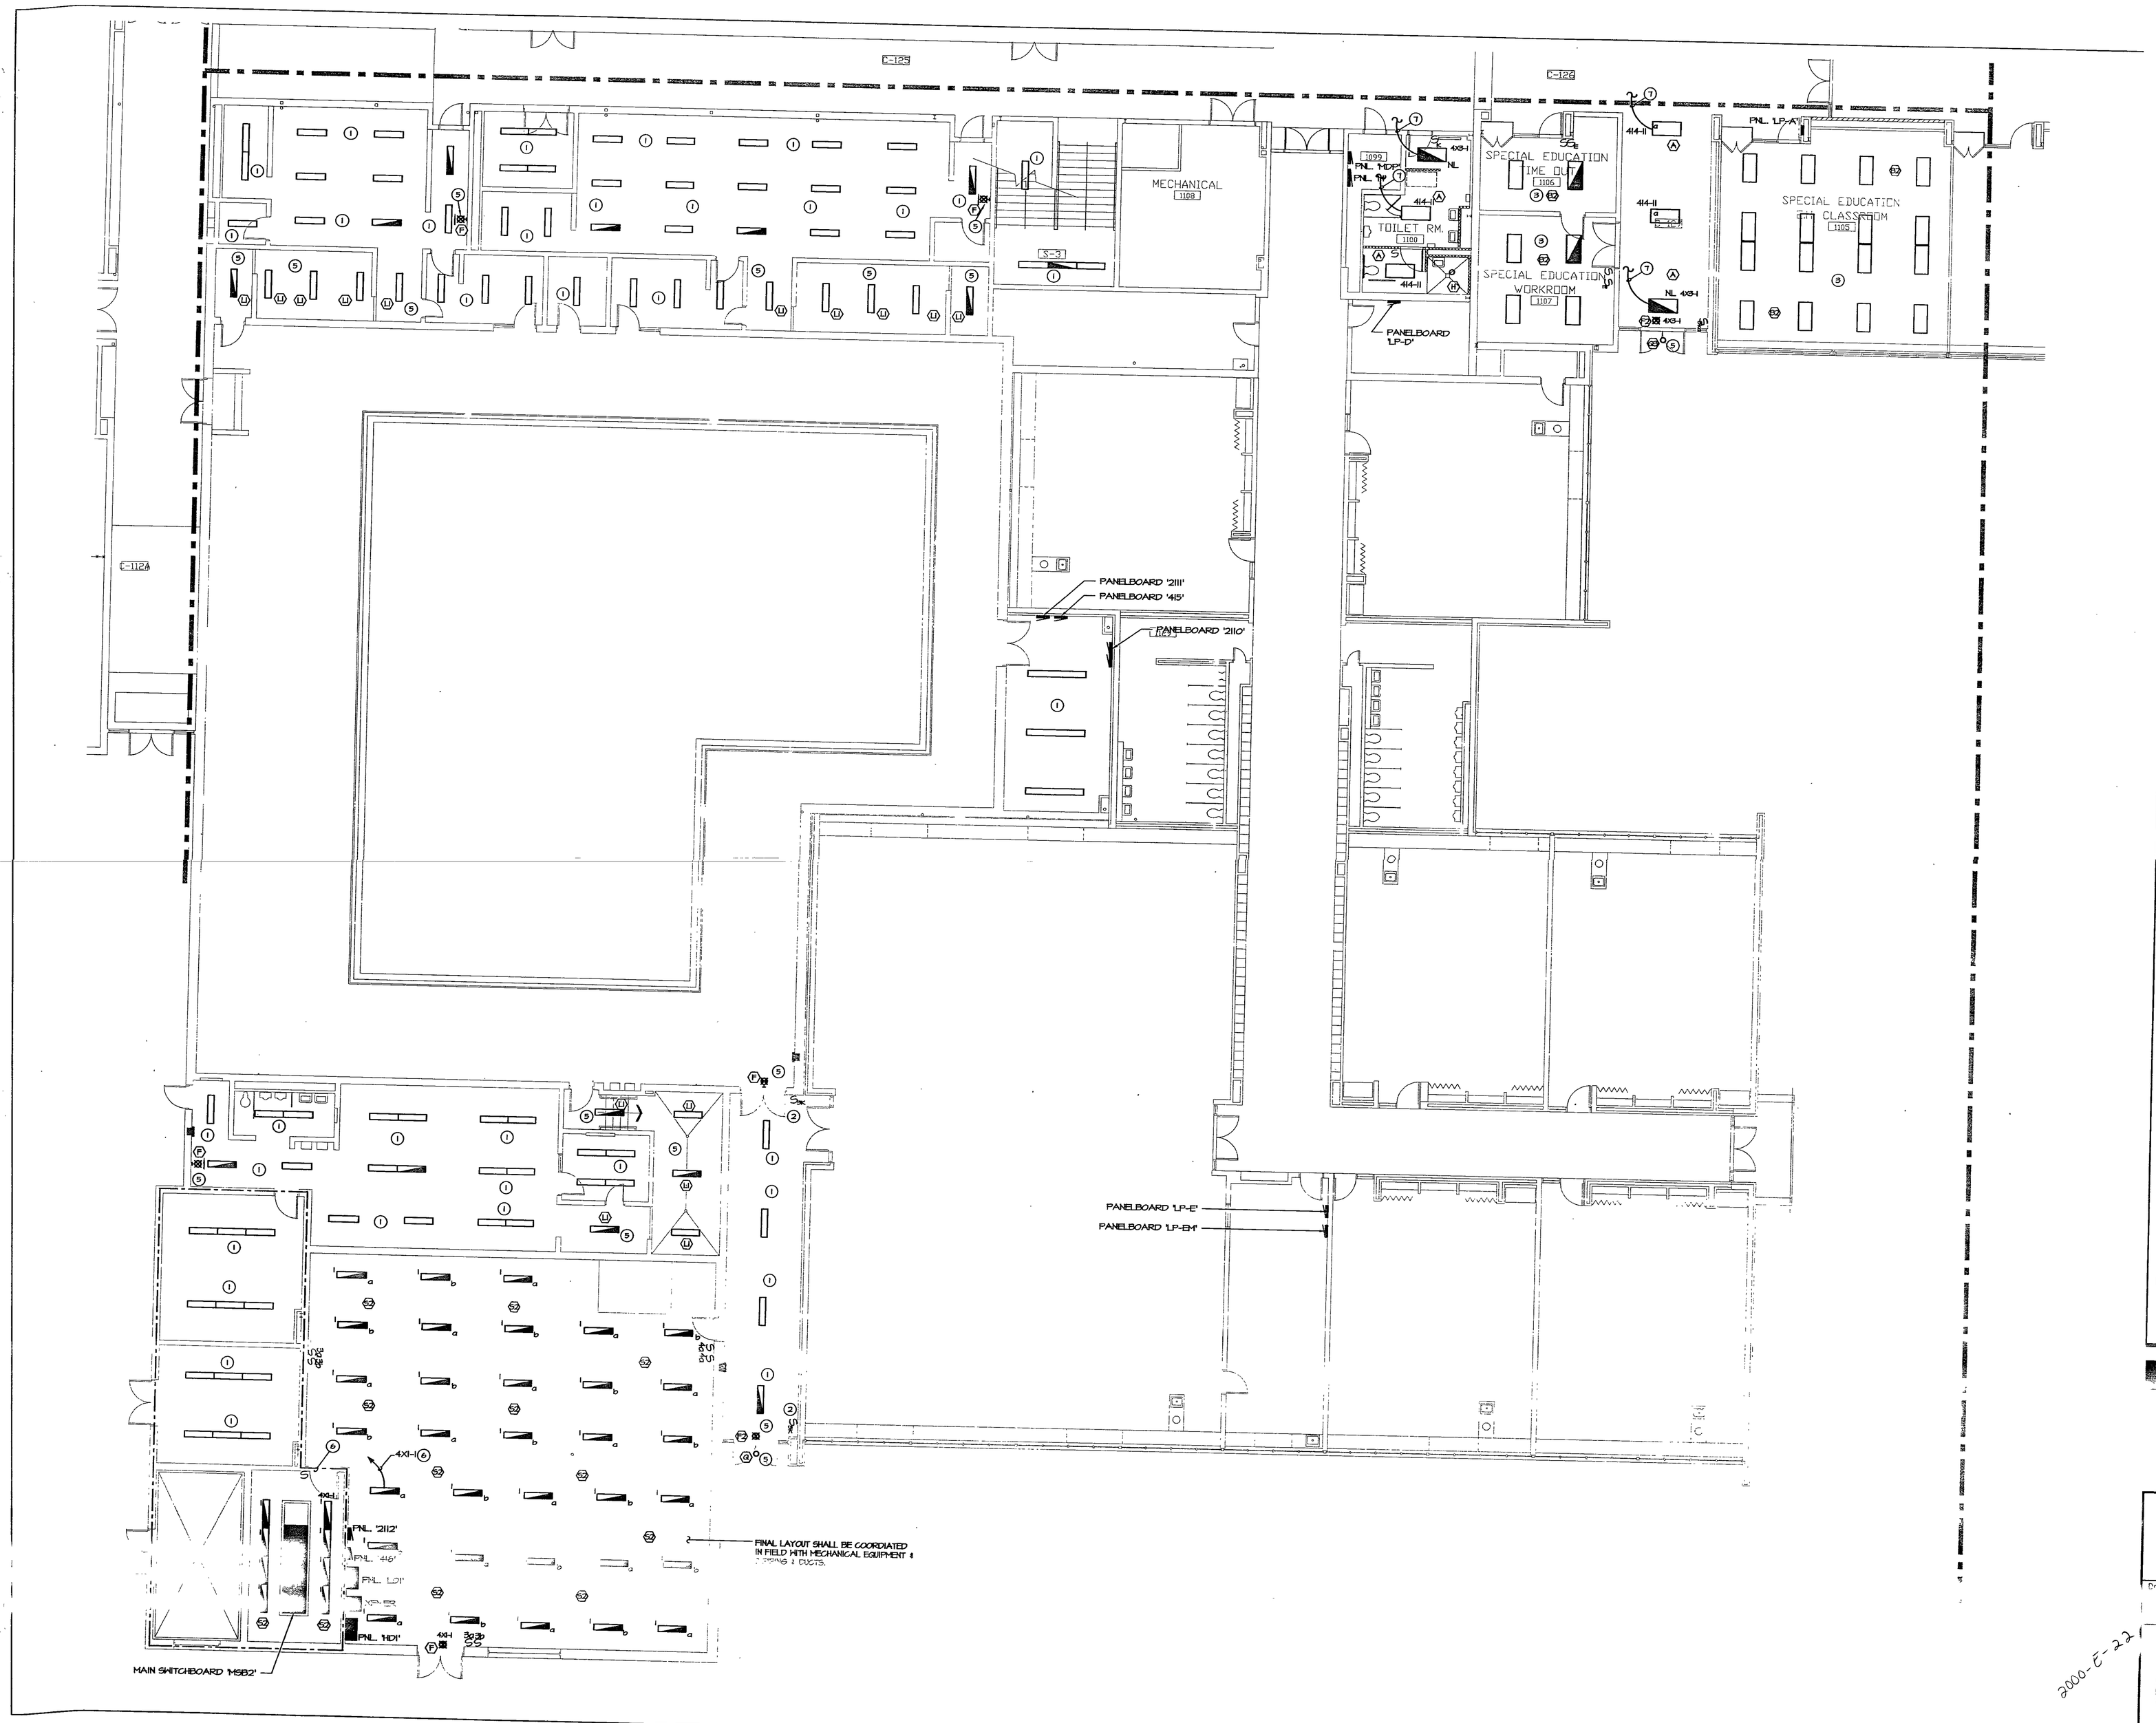
MECHANICAL
1108
TOILET RM.
1109
SPECIAL EDUCATION
TIME OUT
1106
SPECIAL EDUCATION
WORKROOM
1107
SPECIAL EDUCATION
CLASSROOM
1105
PANELBOARD 'LP-D'
PANELBOARD '2111'
PANELBOARD '415'
PANELBOARD '2110'
PANELBOARD 'LP-E'
PANELBOARD 'LP-EH'
FINAL LAYOUT SHALL BE COORDIATED IN FIELD WITH MECHANICAL EQUIPMENT & PIPING & DUCTS.
MAIN SWITCHBOARD 'MSB2'
PNL. '2112'
PNL. '416'
PNL. 'LD1'
PNL. 'HD1'
PNL. 'LP-A'
PNL. 'HDP'
PNL. 'LP'
NL
4X8-1
4X4-1
4X4-1
4X4