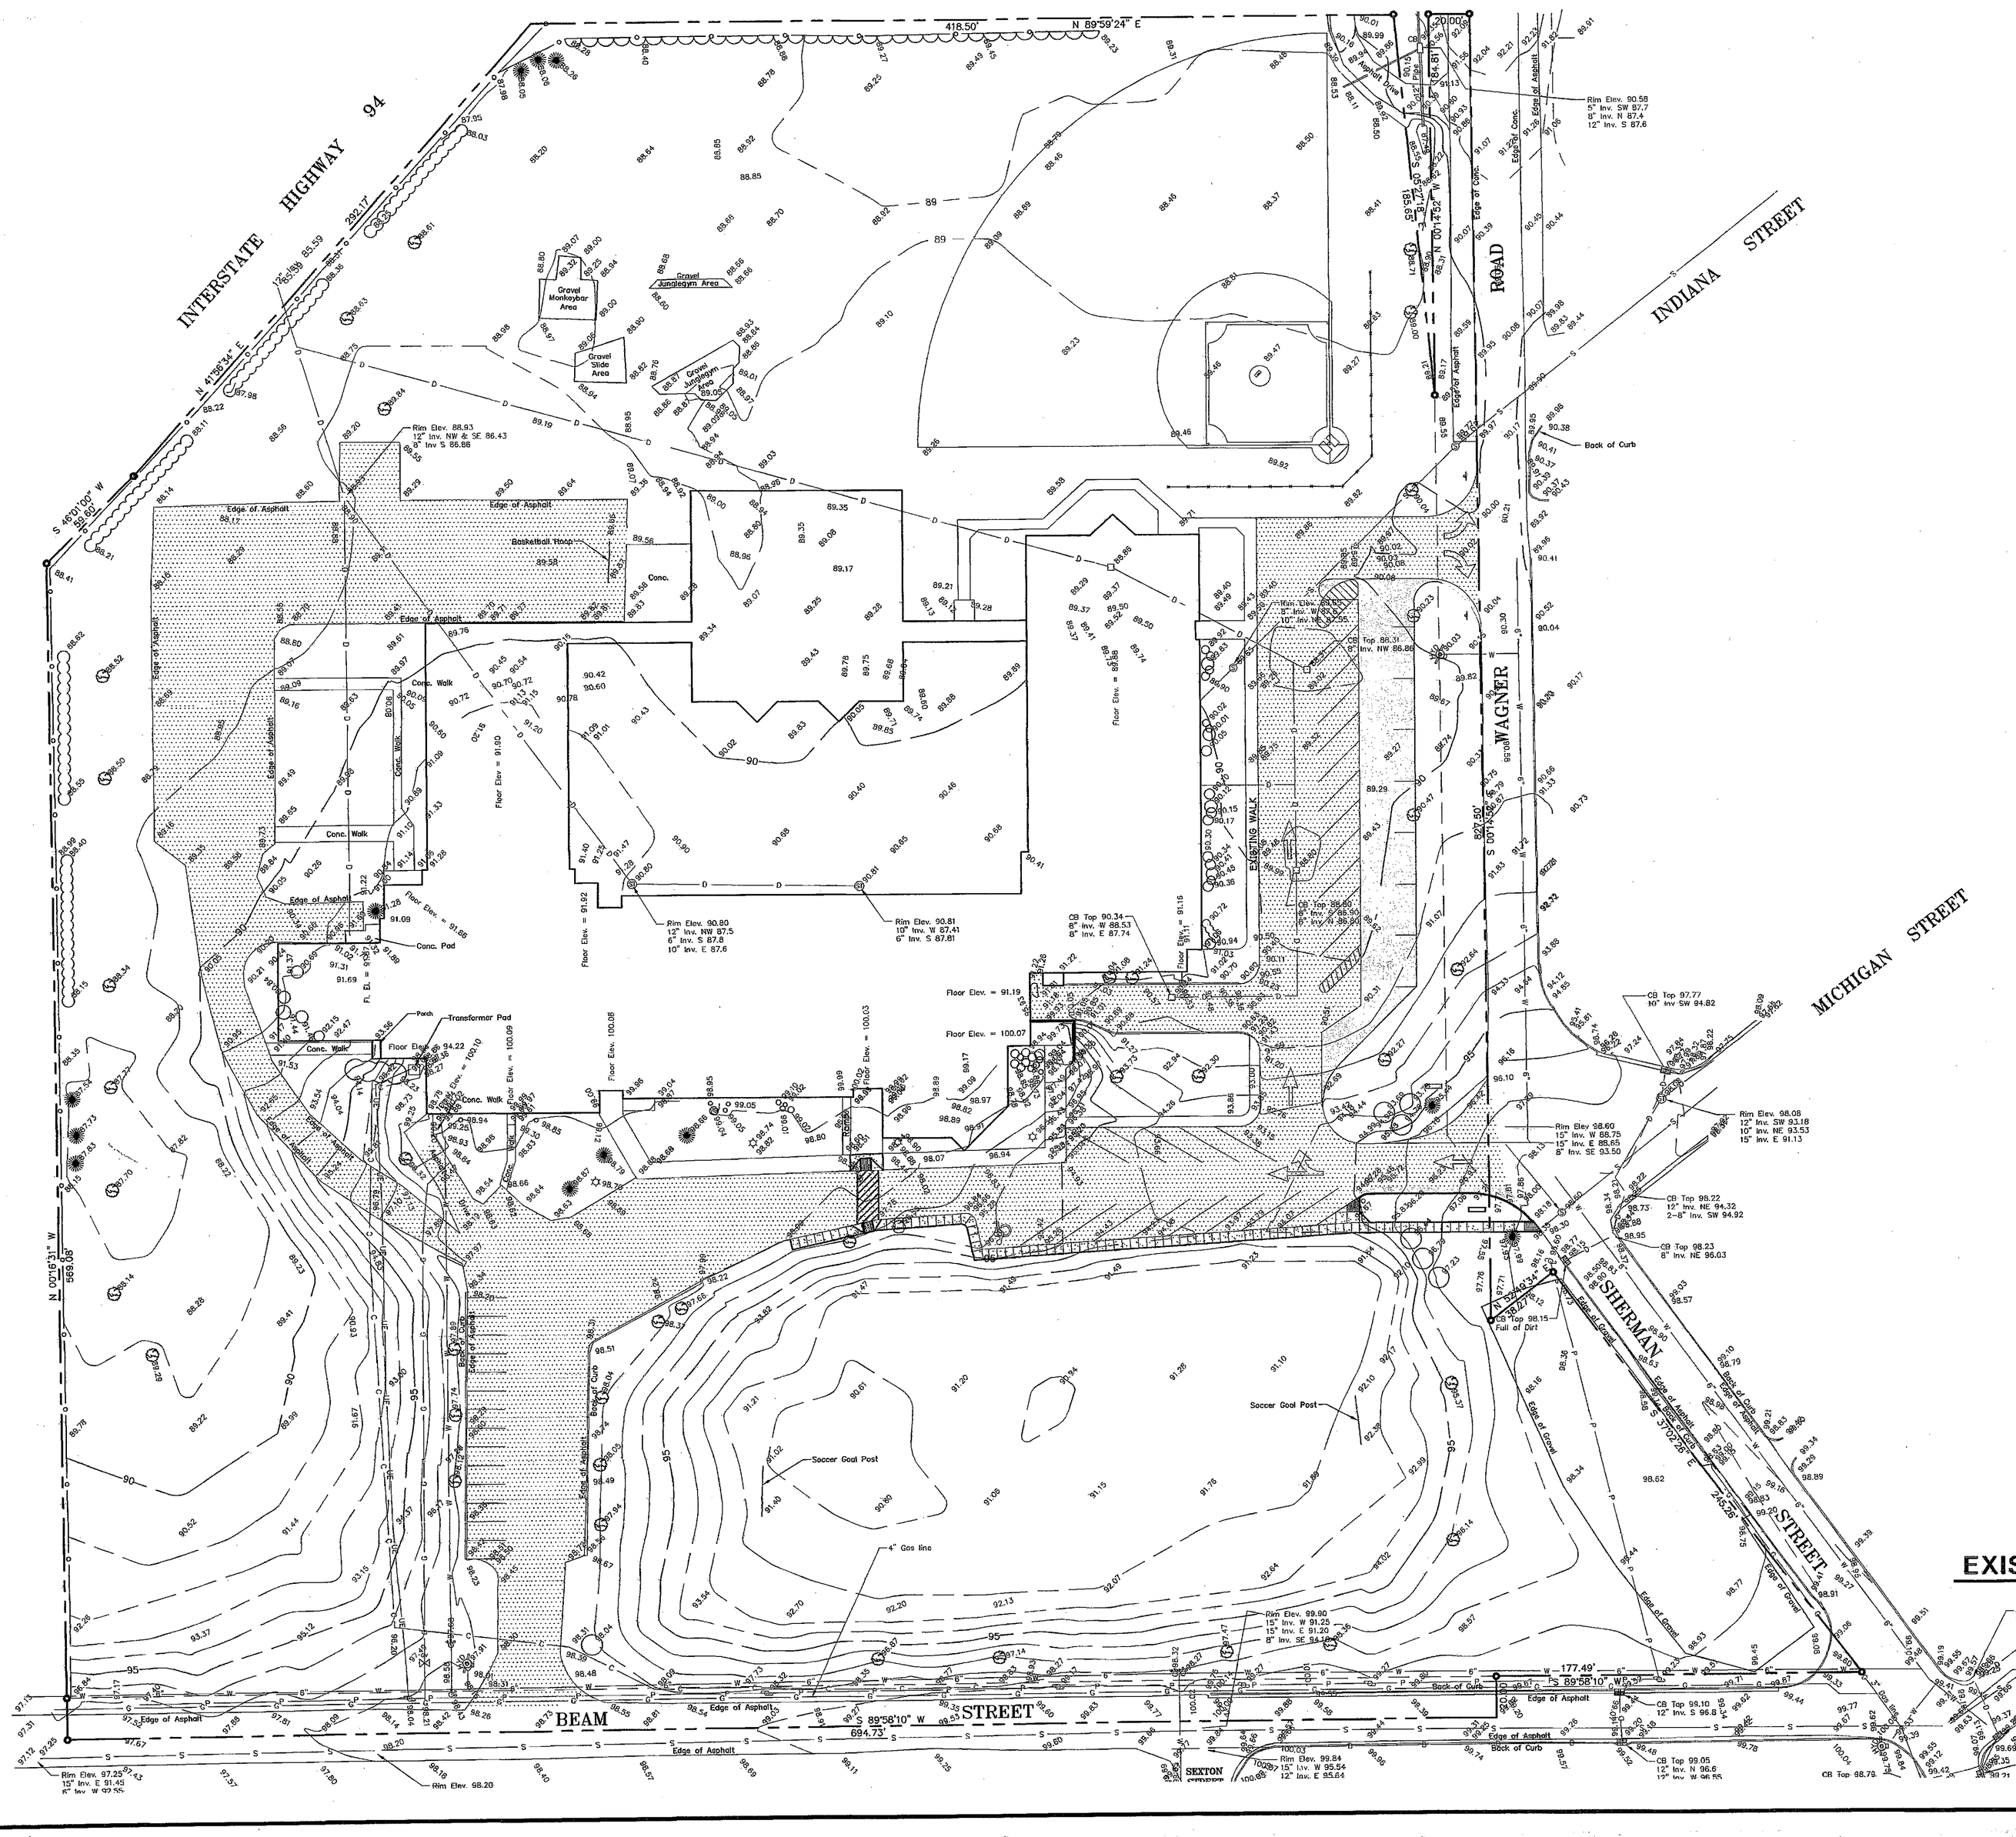

HOLEY MOLEY SAYS

"DIG SAFELY"

"IT'S THE LAW"

CALL 2 WORKING DAYS BEFORE YOU DIG

1-800-382-5544

CALL TOLL FREE

PER INDIANA STATE LAW IC8-1-26, IT IS AGAINST THE LAW TO EXCAVATE WITHOUT NOTIFYING THE UNDERGROUND LOCATION SERVICE TWO (2) WORKING DAYS BEFORE COMMENCING WORK.

EXISTING SITE GRADING

1" = 40'-0"

NORTH

THIS SHEET FOR EXISTING GRADING REFERENCY ONLY

06-7-07

REVISIONS	BY

ROBERT M. GEROMETTA REGISTERED No. 5208 STATE OF INDIANA

EXISTING GRADING SITE PLAN

YOST ELEMENTARY SCHOOL PARKING

CHESTERTON, INDIANA

100 BEAM STREET

gerometta & kinel architects, inc.

DATE	7-27-06
SCALE	AS NOTED
DRAWN	NJK
JOB	2623a
SHEET	**SP-2** OF 3 SHEETS