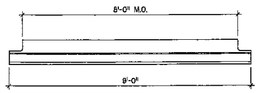

TYPICAL LINTEL PLAN
1/2"=1'-0"

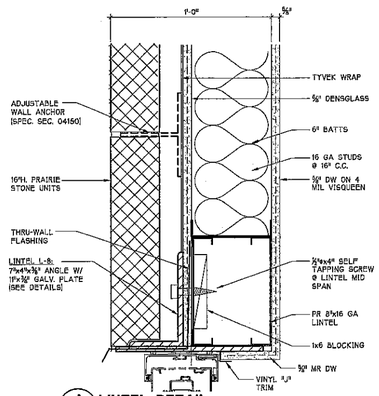

A/A4.3 LINTEL DETAIL (TYPICAL @ MTL. STUD WALLS)
3"=1'-0"

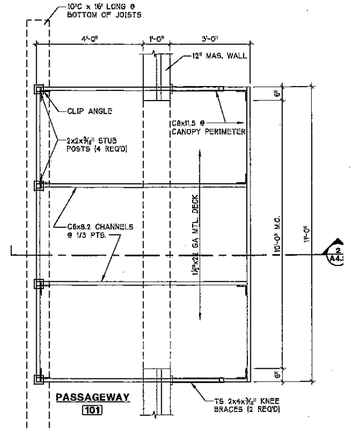

CANOPY STRUCTURE PLAN
1/2"=1'-0"

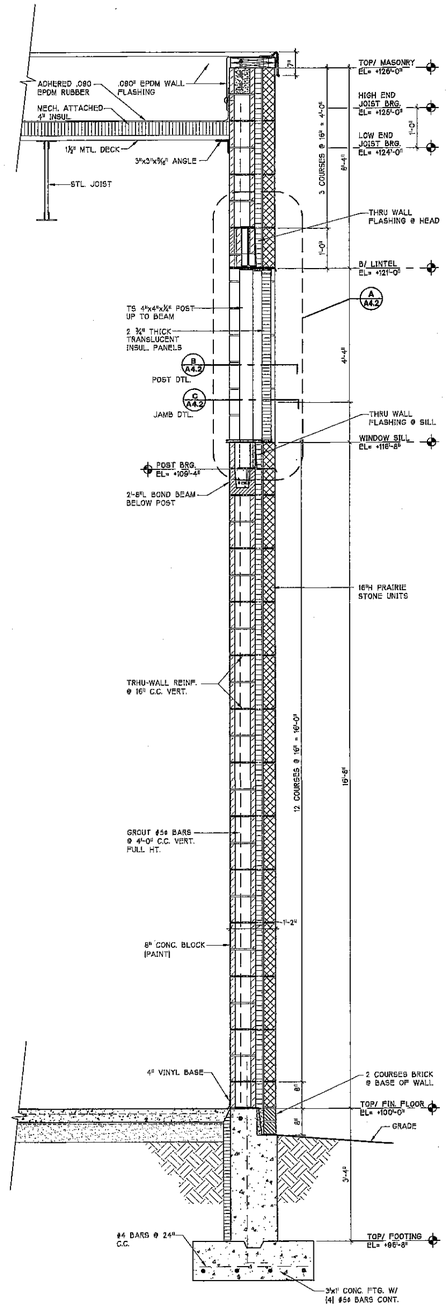

5/A4.3 WALL SECTION (@ MECHANICAL ROOM)
3/4"=1'-0"

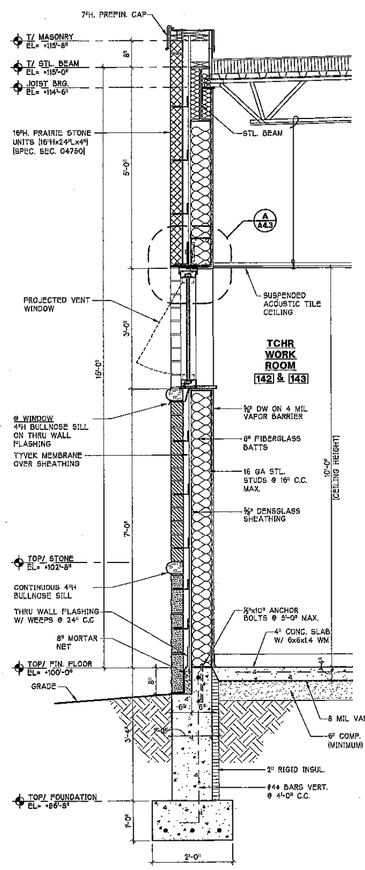

1/A4.3 TYP. WALL SECTION (WINDOWS @ 7'-0" A.F.F.)
3/4"=1'-0"

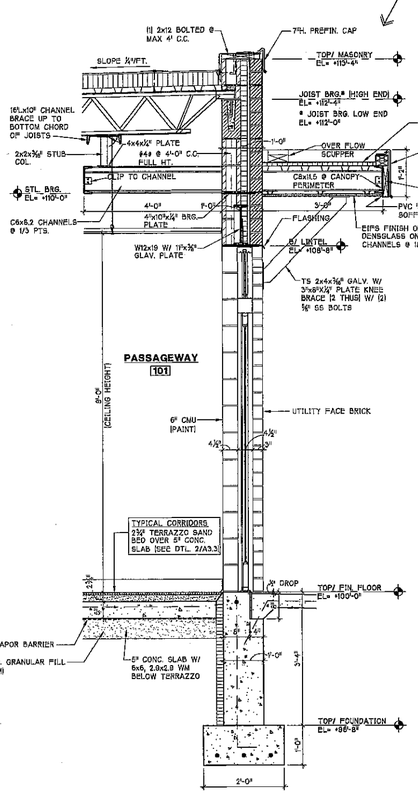

2/A4.3 WALL SECTION (@ CONNECTING PASSAGEWAY)
3/4"=1'-0"

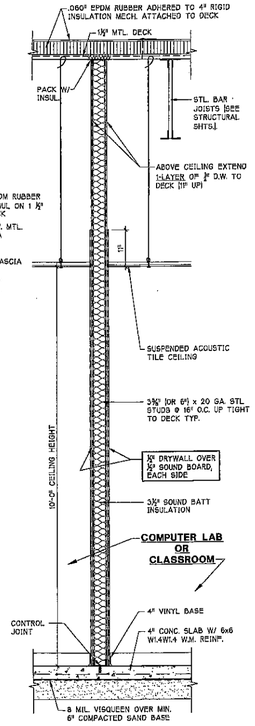

3/A4.3 TYP. PARTY WALL PARTITION (BETWEEN CLASSROOMS)
3/4"=1'-0"

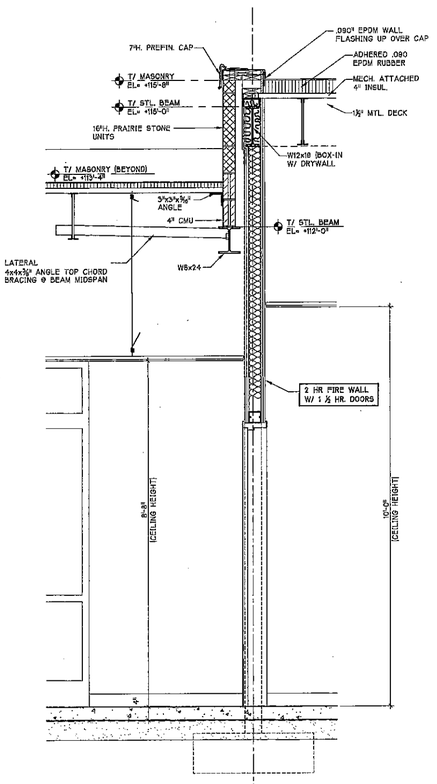

4/A4.3 2 HR FIRE WALL (@ PASSAGEWAY 101)
3/4"=1'-0"

REVISIONS	BY

WALL SECTIONS

LIBERTY ELEMENTARY SCHOOL
EARLY LEARNING CENTER ADDITION & REMODEL
501-1 W. COUNTY ROAD 900 N. CHESTERTON, INDIANA
gerometta & kinel architects, inc.
chesterton, indiana

DATE	9-24-09
SCALE	AS NOTED
DRAWN	JAV
JOB	2014
SHEET	A4.3
OF	62 SHEETS