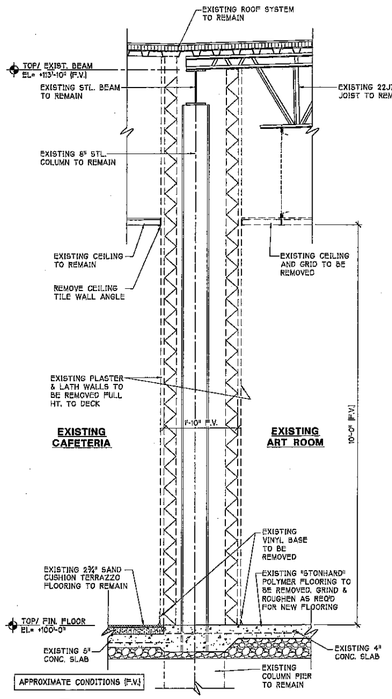

1 D2.1 **DEMOLITION WALL SECTION**
(BETWEEN CAFETERIA & ART ROOM WALL) 3/4" = 1'-0"

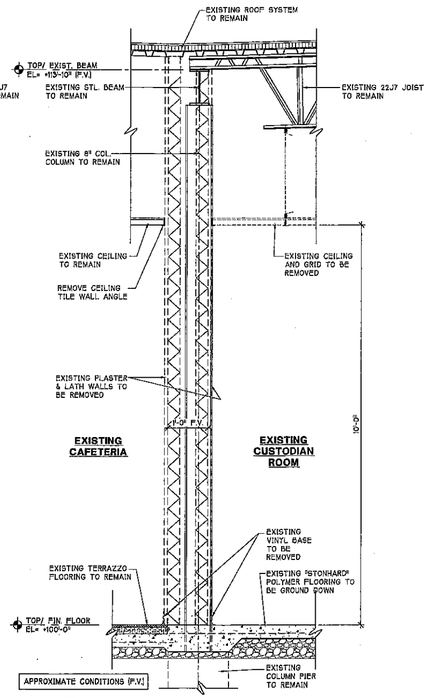

2 D2.1 **DEMOLITION WALL SECTION**
(BETWEEN CAFETERIA & CUSTODIAN) 3/4" = 1'-0"

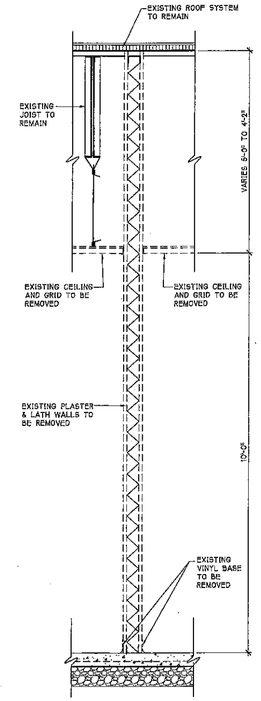

3 D2.1 **DEMOLITION WALL SECTION**
(@ TYPICAL INTERIOR STUD WALL) 3/4" = 1'-0"

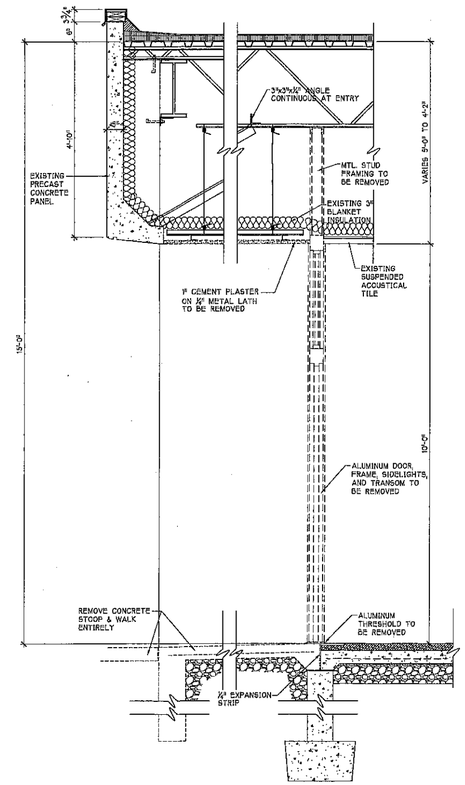

4 D2.1 **DEMOLITION WALL SECTION**
(@ PASSAGEWAY 101 & EXISTING CORRIDOR END) 3/4" = 1'-0"

REVISIONS	BY

DEMOLITION WALL SECTIONS

LIBERTY ELEMENTARY SCHOOL
EARLY LEARNING CENTER ADDITION & REMODEL
50-1 W. COUNTY ROAD 900 N. CHESTERTON, INDIANA
gerometta & kinel architects, inc. **chesterton, indiana**

DATE	9-24-09
SCALE	AS NOTED
DRAWN	JAV
JOB	2014
SHEET	**D2.1**
OF	62 SHEETS