James K. Perkins & Associates
Site Planning – Landscape Architecture
1550 Indian Boundary Road
Chesterton, Indiana 46304
219-926-3337

REVISIONS	BY

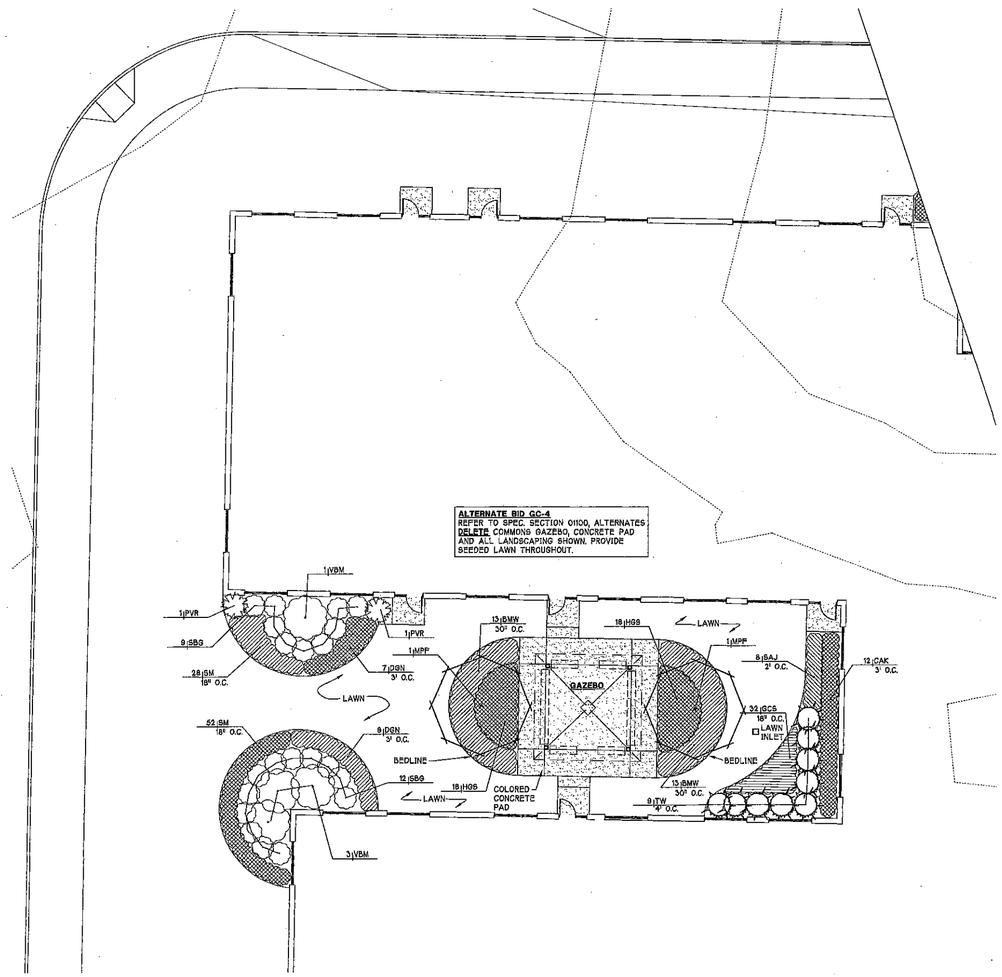

ENLARGED OUTDOOR COMMONS COURTYARD PLANTING PLAN

1" = 10'-0"

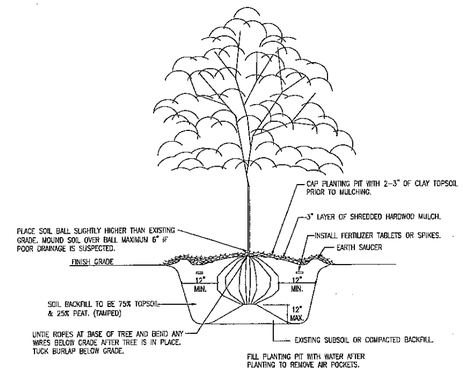

TREE PLANTING DETAIL

NO SCALE

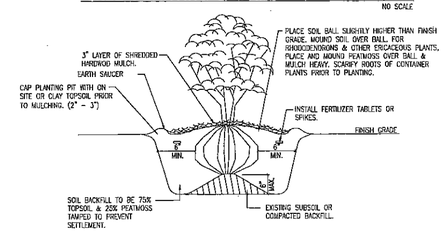

SHRUB PLANTING DETAIL

NO SCALE

GROUND COVER PLANTING SOIL TO BE 6 PARTS TOPSOIL AND 4 PARTS PEATMOSS, DEPTH 4". A FULL LAYER (MIN. COMPACTED DEPTH) OF SHREDDED FIBROUS PEATMOSS MAY BE USED IN LIEU OF PLANTING MIX. INCLUDE FERTILIZER AT APPROVED RATES.

GROUND COVER OR FLOWER BED DETAIL

NO SCALE

* DEDUCT ALTERNATE BID #GC-4

PLANT LIST

NOTE: ALL PLANTS LISTED BELOW ARE INCLUDED IN "BASE BID".

KEY	BASE BID QTY.	* ALT. BID	SCIENTIFIC NAME	COMMON NAME	SIZE	COMMENT
ARS	2		Acer r. 'Red Sunset'	Red Sunset Maple	2½" CAL.-10' MIN.	B&B.
ASG	20		Acer s. 'Green Mountain'	Green Mountain Sugar Maple	2½" CAL.-10' MIN.	B&B.
AVR	13		Aesiba 'Wielons' Red	Red Aesiba	1 GAL	CONT.
BMW	35	26	Buxus m. Wintergreen	Wintergreen Boxwood	18"	B&B or CONT.
CAK	0	12	Calamagrostis a Karl Foerster	Karl Foerster Reed Grass	3 GAL.	CONT.
CWK	5		Crataegus v. Winter King	Winterking Hawthorn	1 1/2"-8'	B&B
DG	33		Duetzia Gracilis	Slender Duetzia	18-24"	CONT
DGN	2	16	Deutzia g. Nikko	Nikko Slender Deutzia	18"	CONT.
GBP	22		Ginkgo The President	Presidential Gold Ginko	2½"	B&B
GCS	0	32	Geranium Cenereum Splendens	Splendens Grayleaf Geranium	1 GAL	CONT.
GTS	14		Gleditsia t.t. 'Skyline'	Skyline Honeylocust	2½" CAL.	B&B.
HGS	0	36	Hosta f. Gold Standard	Gold Standard Plantain Lily	1 GAL.	CONT
HGU	39		Hosta Guacamole	Guacamole Plantain Lily	1 GAL.	CONT.
HWB	46		Hosta 'Wide Brim'	Wide Brim Plantain Lily	1 GAL.	CONT.
MPF	11	2	Malus 'Prairifire'	Prairifire Crab	1½" CAL.	B&B.
MPS	13		Malus 'Professor Sprenger'	Prof. Sprenger Crab	1½" CAL.	B&B.
MST	16		Malus 'Sugar Tyme'	Sugar Tyme Crabapple	1½" CAL.	B&B.
PAL	20		Pennisetum a. Little Honey	Little Honey Dwarf Fountain Grass	1 GAL.	CONT.
PDI	50		Phlox Diuaricata	Blue Phlox	1 GAL.	CONT.
PP	20		Picea Pungens	Colorado Spruce	6'"	B&B.
PVR	0	2	Panicum v. Rotstrahlbush	Red Switch Grass	3 GAL.	CONT.
QR	7		Quercus Rubra	Red Oak	2 1/2" CAL.	B&B.
SAJ	0	8	Sedum x 'Autumn Joy'	Autumn Joy Stonecrop	1GAL	CONT.
SB	21		Syringa Bellibelle	Tinkerbell Lilac	18-24"	B&B OR CONT.
SBG	0	21	Spiraea x b. 'Gold Flame'	Gold Flame Spiraea	18"	CONT.
SCS	21		Sedum Cantacola Sunset Cloud	Sunset Cloud Sedum	4½"	FLATS
SM	0	80	Salvia n. 'May Night'	May Night Meadow Sage	1 GAL	CONT
TW	24	8	Taxus x m. 'Wardii'	Wards Yew	18"	B&B. OR CONT.
VBM	1	4	Viburnum b. Mohawk	Mohawk Viburnum	3-4'	B&B.
VDR	20		Viburnum d. Ralph Senior	Autumn Jazz Viburnum	3'	B&B. or CONT
VJ	18		Viburnum Judii	Judd Viburnum	3'	B&B or CONT
VRA	27		Vib. Rhytidophyllum Alleghany	Alleghany Viburnum	3'	B&B.

NOTE: IF ALTERNATE #GC-4 IS ACCEPTED, PREPARE AND SEED THE PLANTING BEDS IN COURTYARD.

ENLARGED OUTDOOR COMMONS PLANTING PLAN/DETAILS/PLANT LIST

LIBERTY ELEMENTARY SCHOOL
EARLY LEARNING CENTER ADDITION & REMODEL
50-1 W. COUNTY ROAD 900 N. CHESTERTON, INDIANA

geometta & kinel architects, inc. **chesterton, Indiana**

DATE	9-24-09
SCALE	AS NOTED
DRAWN	NJK
JOB	2914
SHEET	LP-2
OF	52 SHEETS