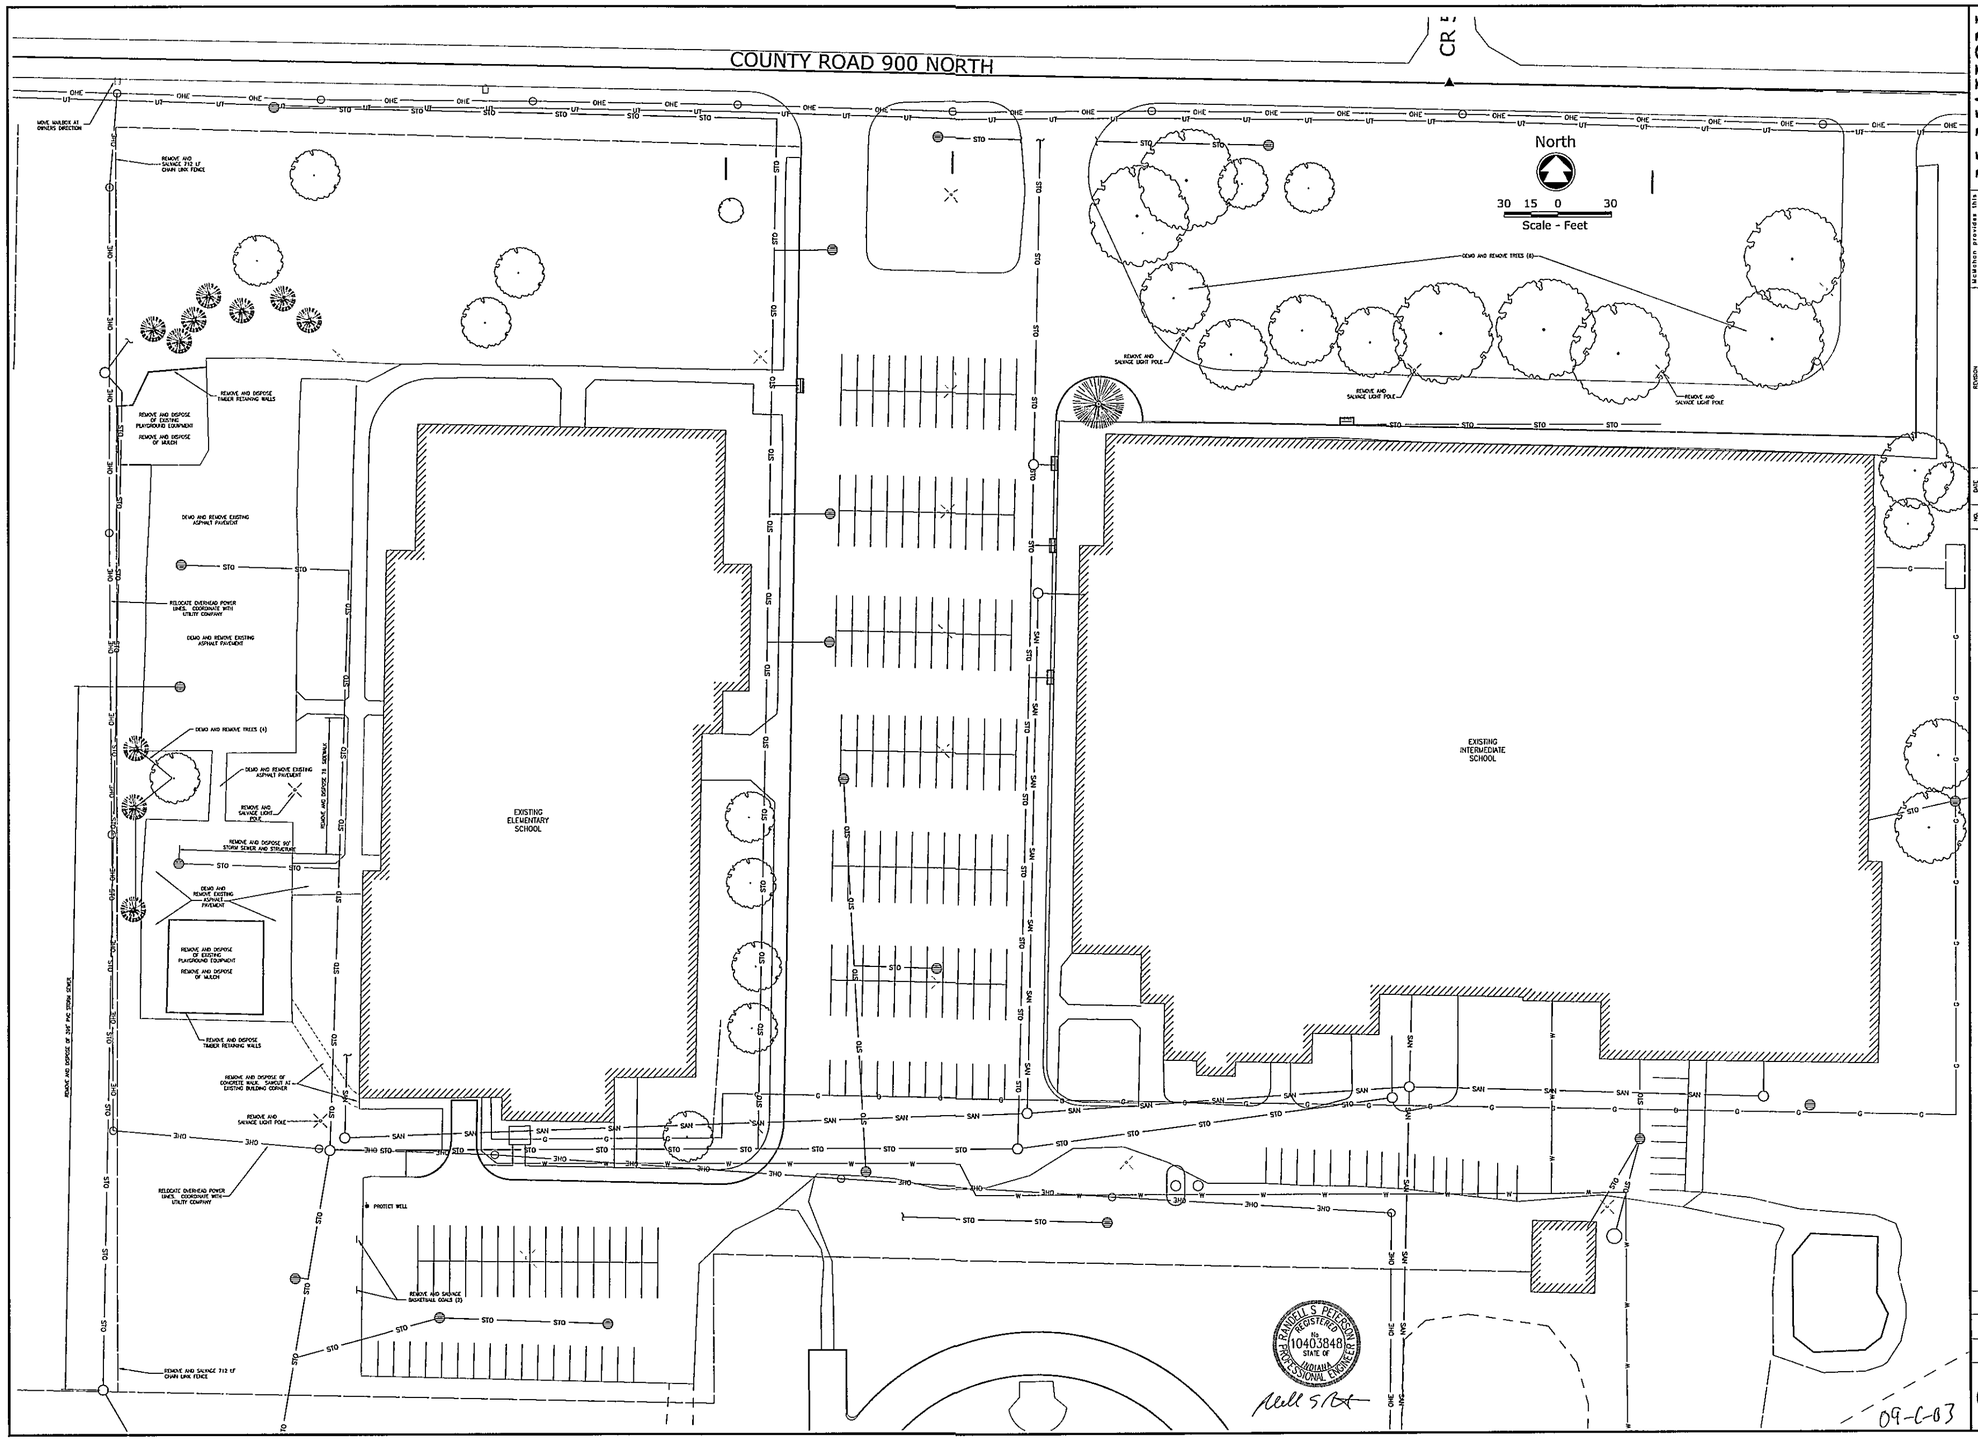

McMAHON
ENGINEERS ARCHITECTS
952 South State Road 2
Valparaiso, Indiana 46385
Tel (219) 462-1570 Fax (219) 462-6860
mcm@mcmgrp-in.com

McMahon provides this drawing and data, regardless of form, as instruments of service. All rights including copyright are retained by McMahon. The client is vested permitted by law to use the drawing and data for purposes of evaluating, maintaining, altering, adding to, or completing an project based on the drawing or data without prior written consent of McMahon.

NO.	DATE	REVISION

Demolition Plan

Liberty Elementary and Middle Schools - Duneland School Corp.
Liberty Township, Porter County, Indiana

DESIGNED	DRAWN
RSP	RSP

PROJECT NO
00528 59 0134.00

DATE
July 24, 2009

SHEET NO
C060