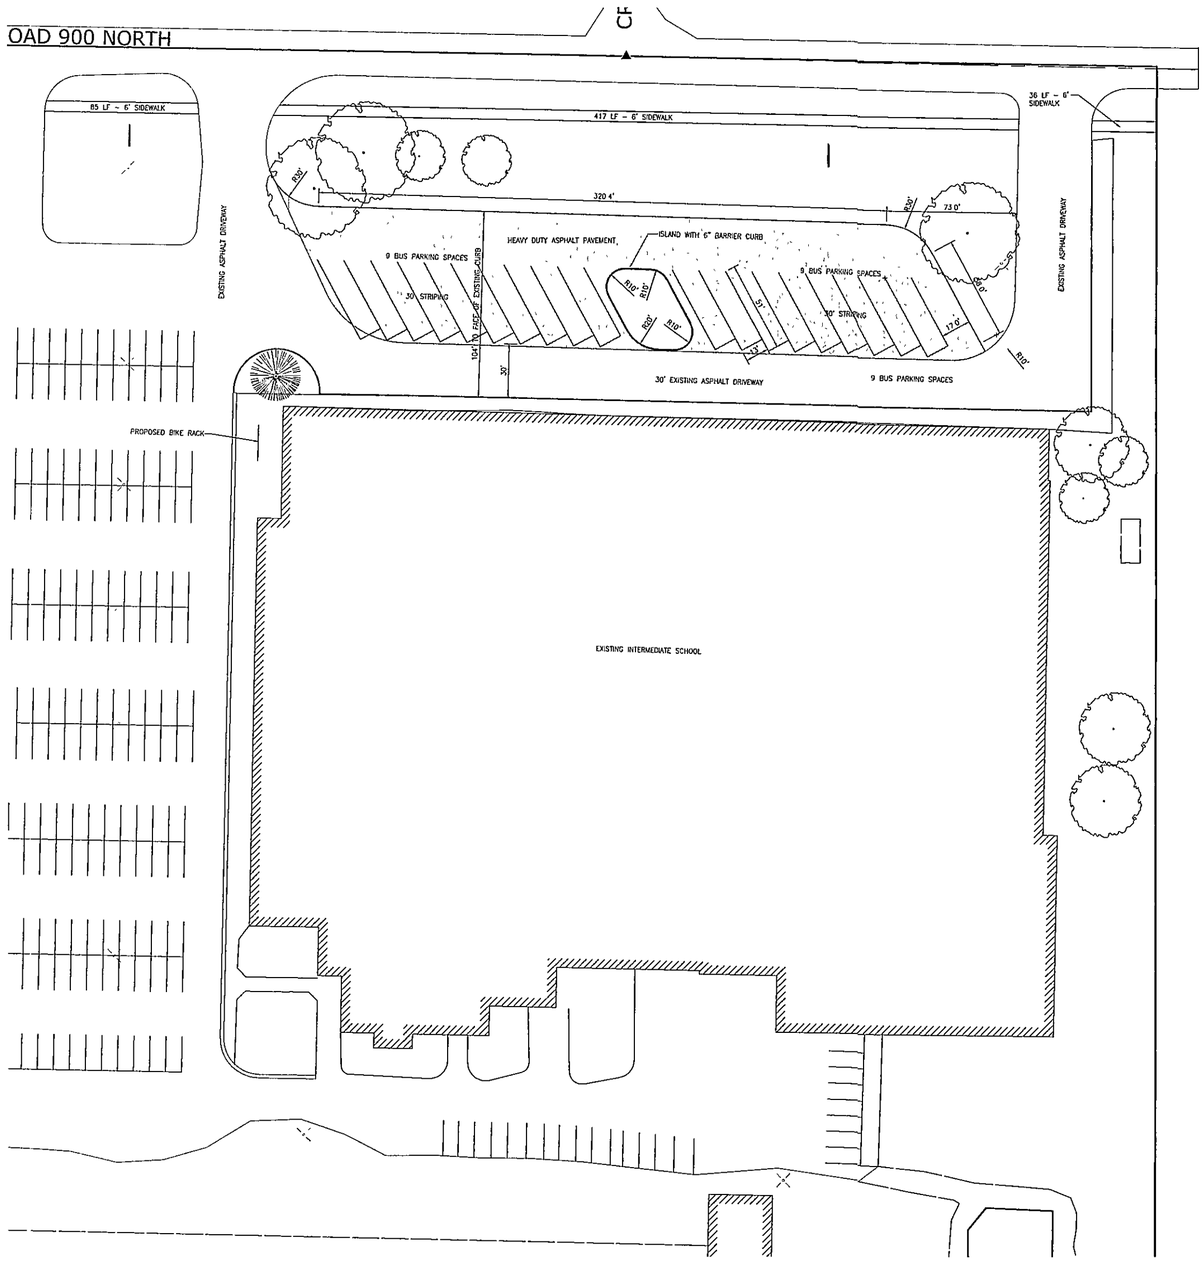

North

30 15 0 30

Scale - Feet

McMAHON
ENGINEERS ARCHITECTS
952 South State Road 2
Valparaiso, Indiana 46385
Telephone: (219) 462-5086
mcm@mcmcfp.in.com

McMAHON provides this drawing and data, regardless of form, as instruments of service. All rights including copyright are retained by McMAHON. The client and user of this document agrees to keep this document free from loss, theft, or damage. The client and user agrees not to use this document for any purpose other than stated above without prior written consent by McMAHON.

NO.	DATE	REVISION

Site Plan - Additional Parking Lot

Liberty Elementary and Middle Schools - Duneland School Corp.

Liberty Township, Porter County, Indiana

RANDELL S. PETERSON
REGISTERED
No. 10403948
STATE OF INDIANA
PROFESSIONAL ENGINEER

09-C-005

DESIGNED	DRAWN
RSP	RSP

PROJECT NO.
00528 59-0134 00

DATE
July 24, 2009

SHEET NO
C101