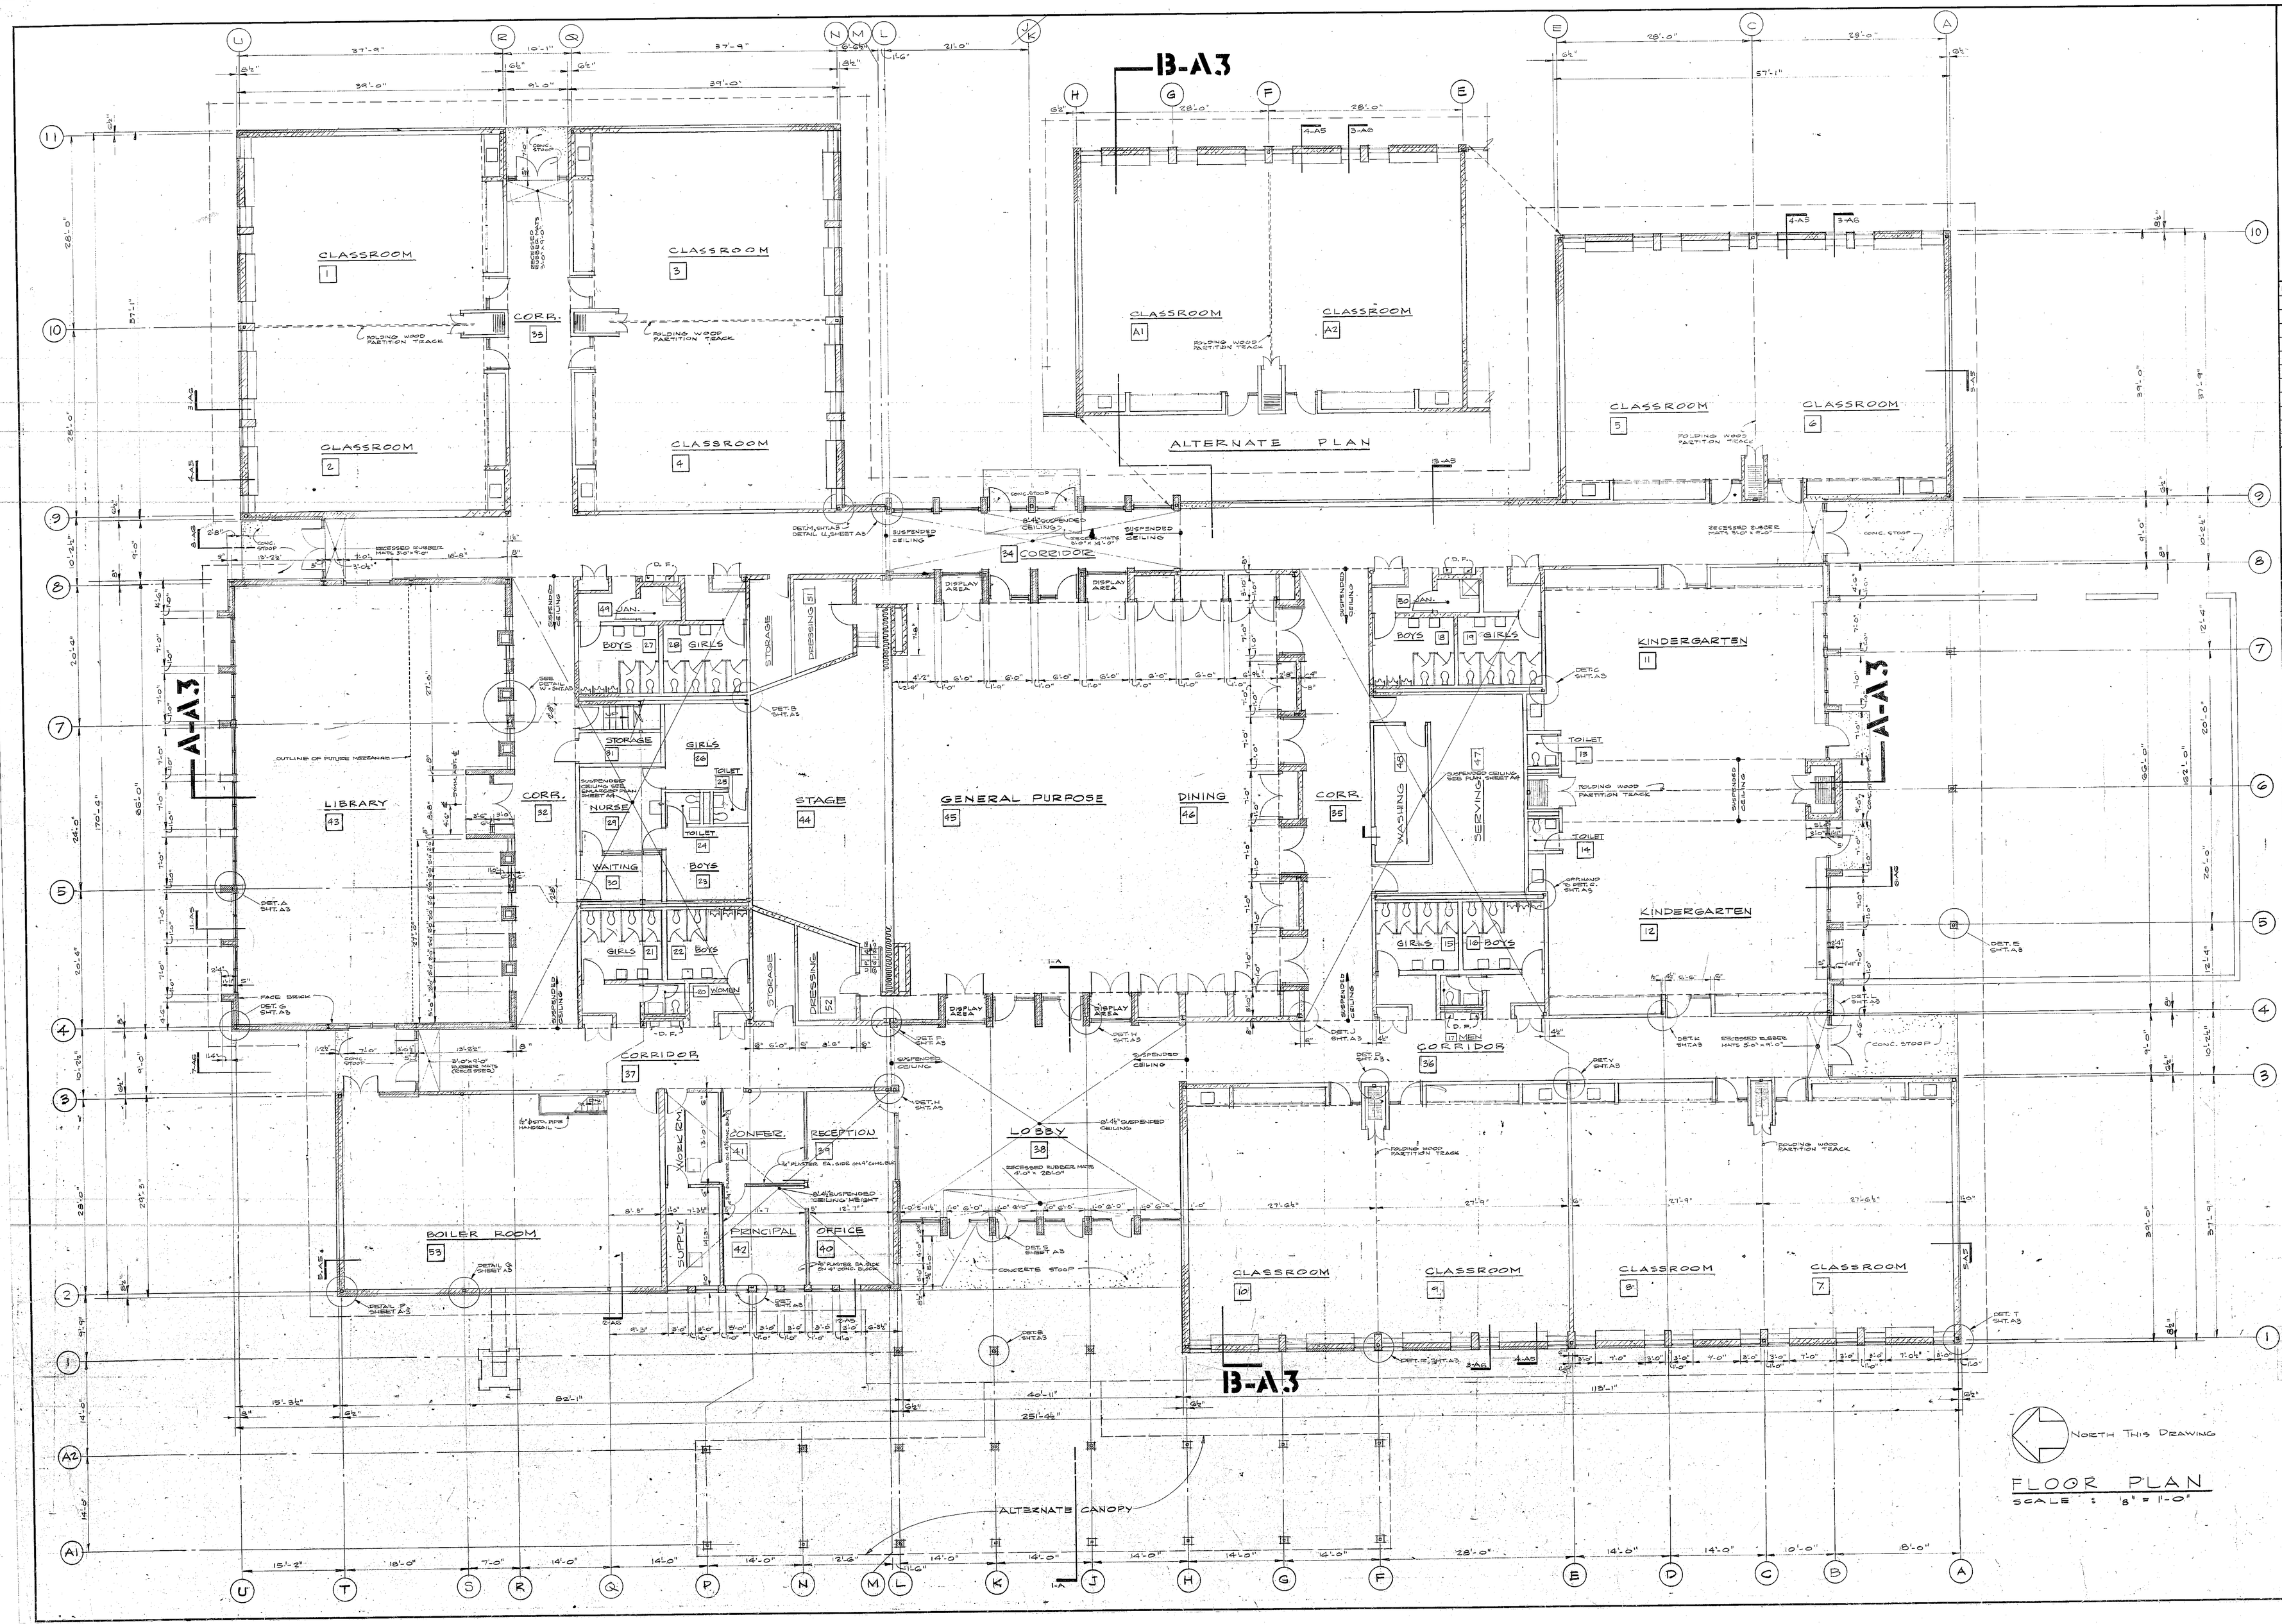

FLOOR PLAN
SCALE : 1/8" = 1'-0"

NO	PRINTS & DISTRIBUTION	BY	DATE

NO	REVISIONS - THUS	BY	DATE

WESTCHESTER TOWNSHIP ELEMENTARY SCHOOL

5TH STREET & UNION AVENUE
CHESTERTON INDIANA

FOR THE
WESTCHESTER TOWNSHIP SCHOOL CORPORATION

Bailly

THE Perkins & Will PARTNERSHIP

ARCHITE
309 West Jackso
Chicago Illinois
Phone 312-42

CHESTER L. STEMP & ASSOCIATES

ASSOCI ENGINE
832 North Cale
Chesterton, Indi
Phone 219-9

DATE
PROJECT NO.
DRAWN BY
CHECKED BY
DEPT. HEAD
PROJ. ARCH.

85-A-01