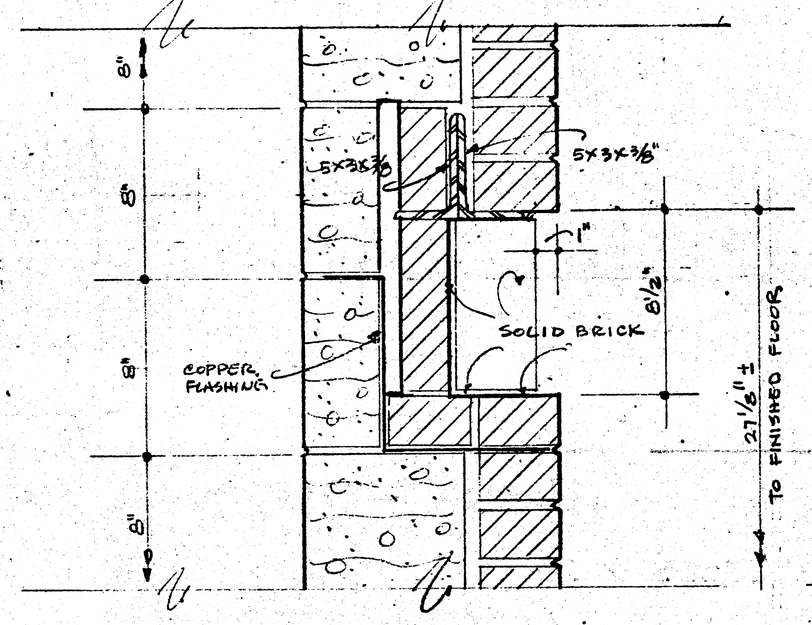

SECTION AT BRICK GRILLE - DETAIL 6
SCALE 3" = 1'-0"

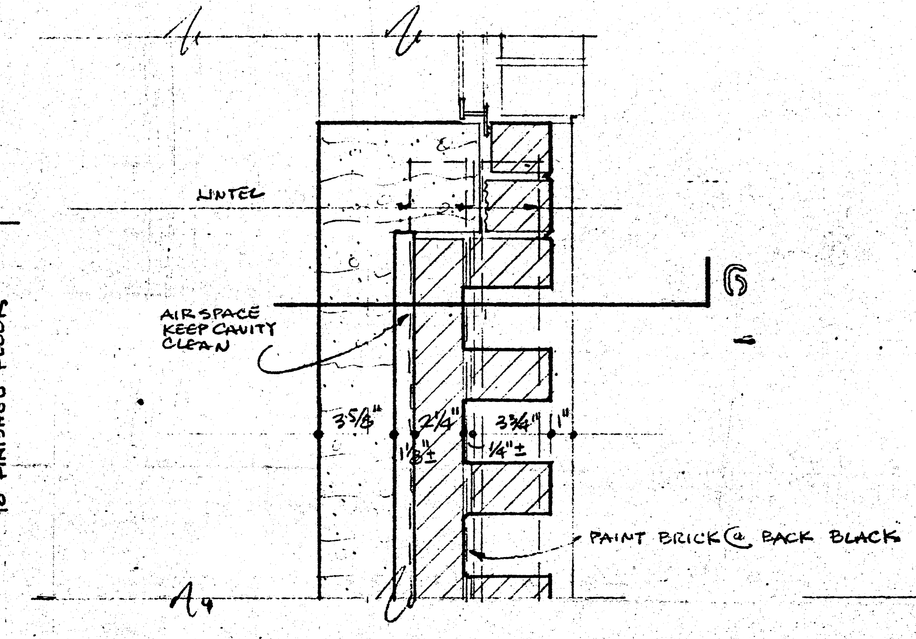

JAMB AT BRICK GRILLE - DETAIL 5
SCALE 3" = 1'-0"

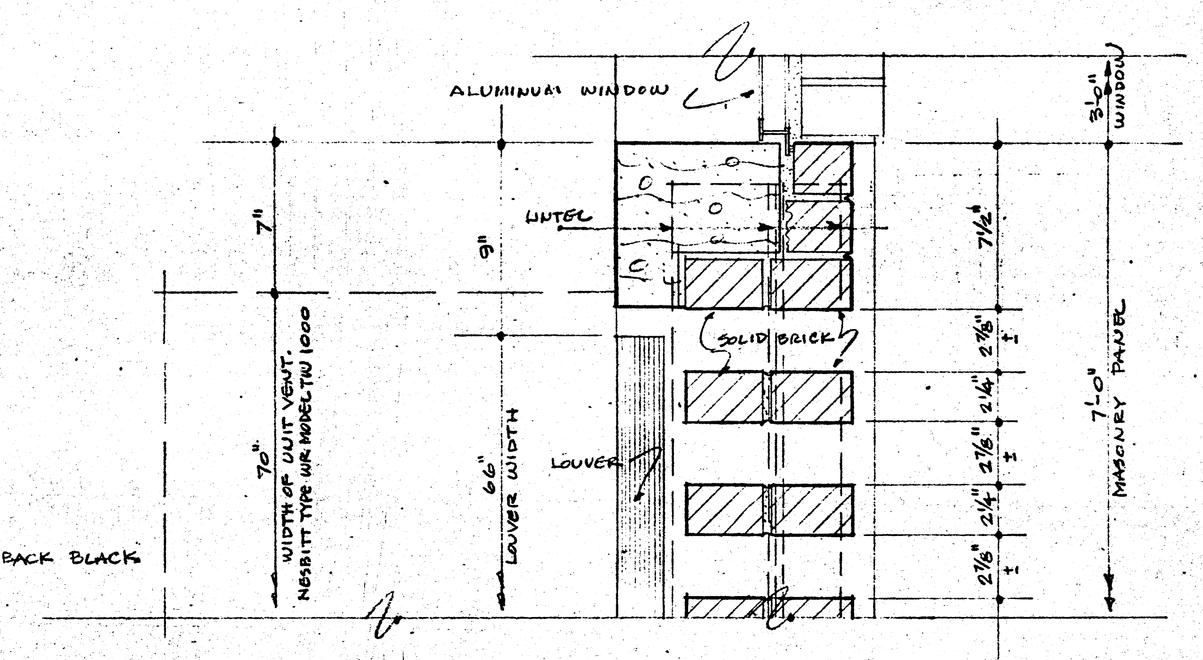

JAMB AT BRICK GRILLE w/ LOUVER, DETAIL 4
SCALE 3" = 1'-0"

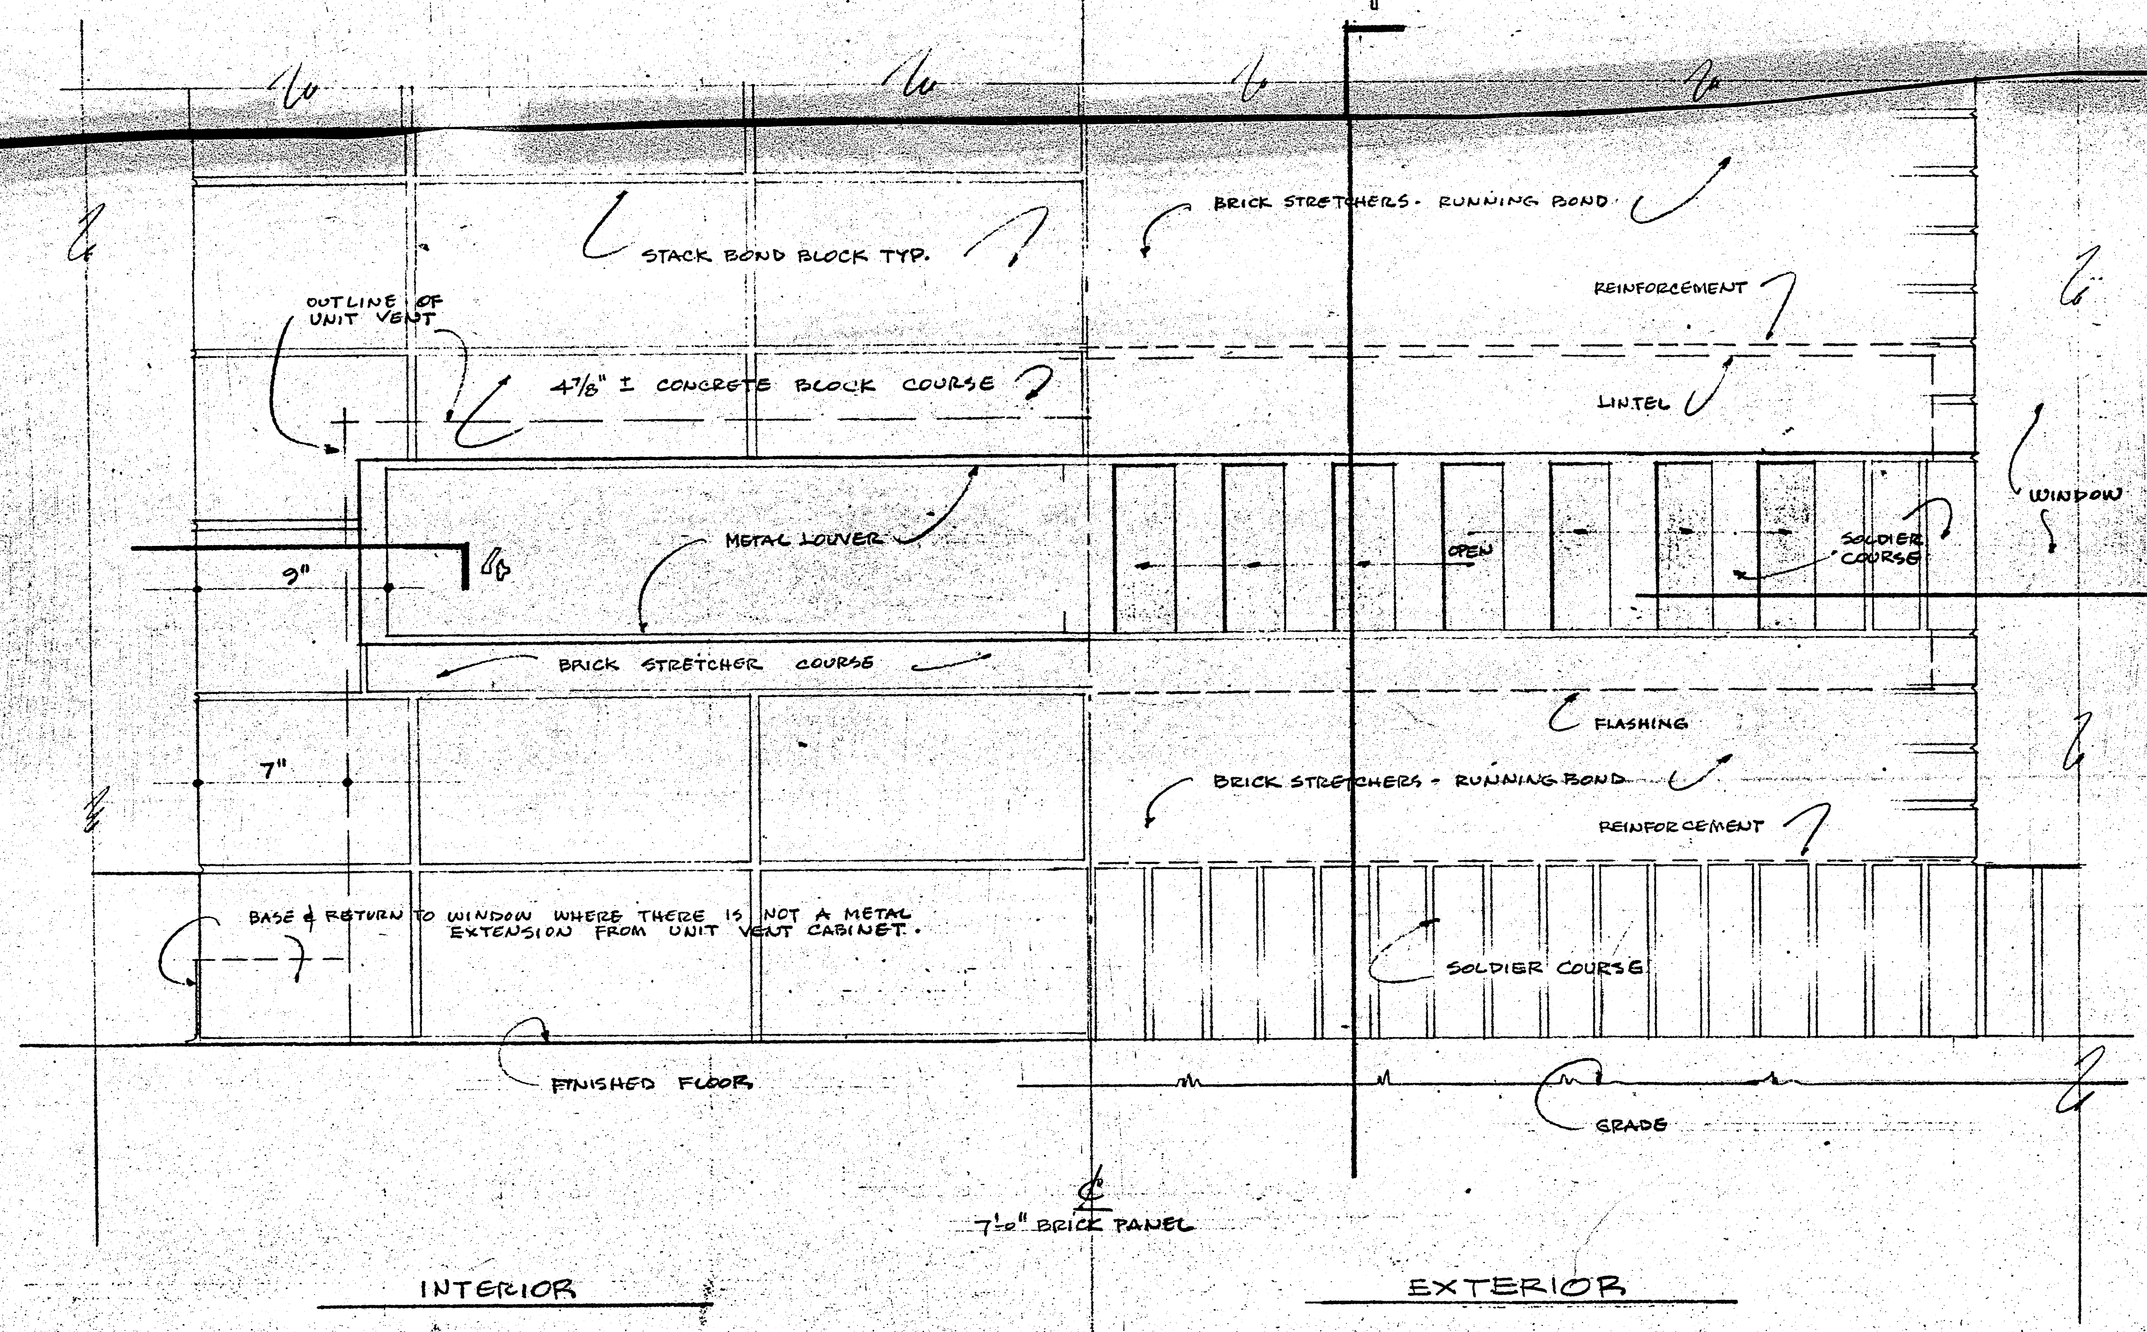

PARTIAL ELEVATION of METAL LOUVER DETAIL 3 PARTIAL ELEVATION of BRICK GRILLE - DETAIL 2
SCALE 3" = 1'-0" SCALE 3" = 1'-0"

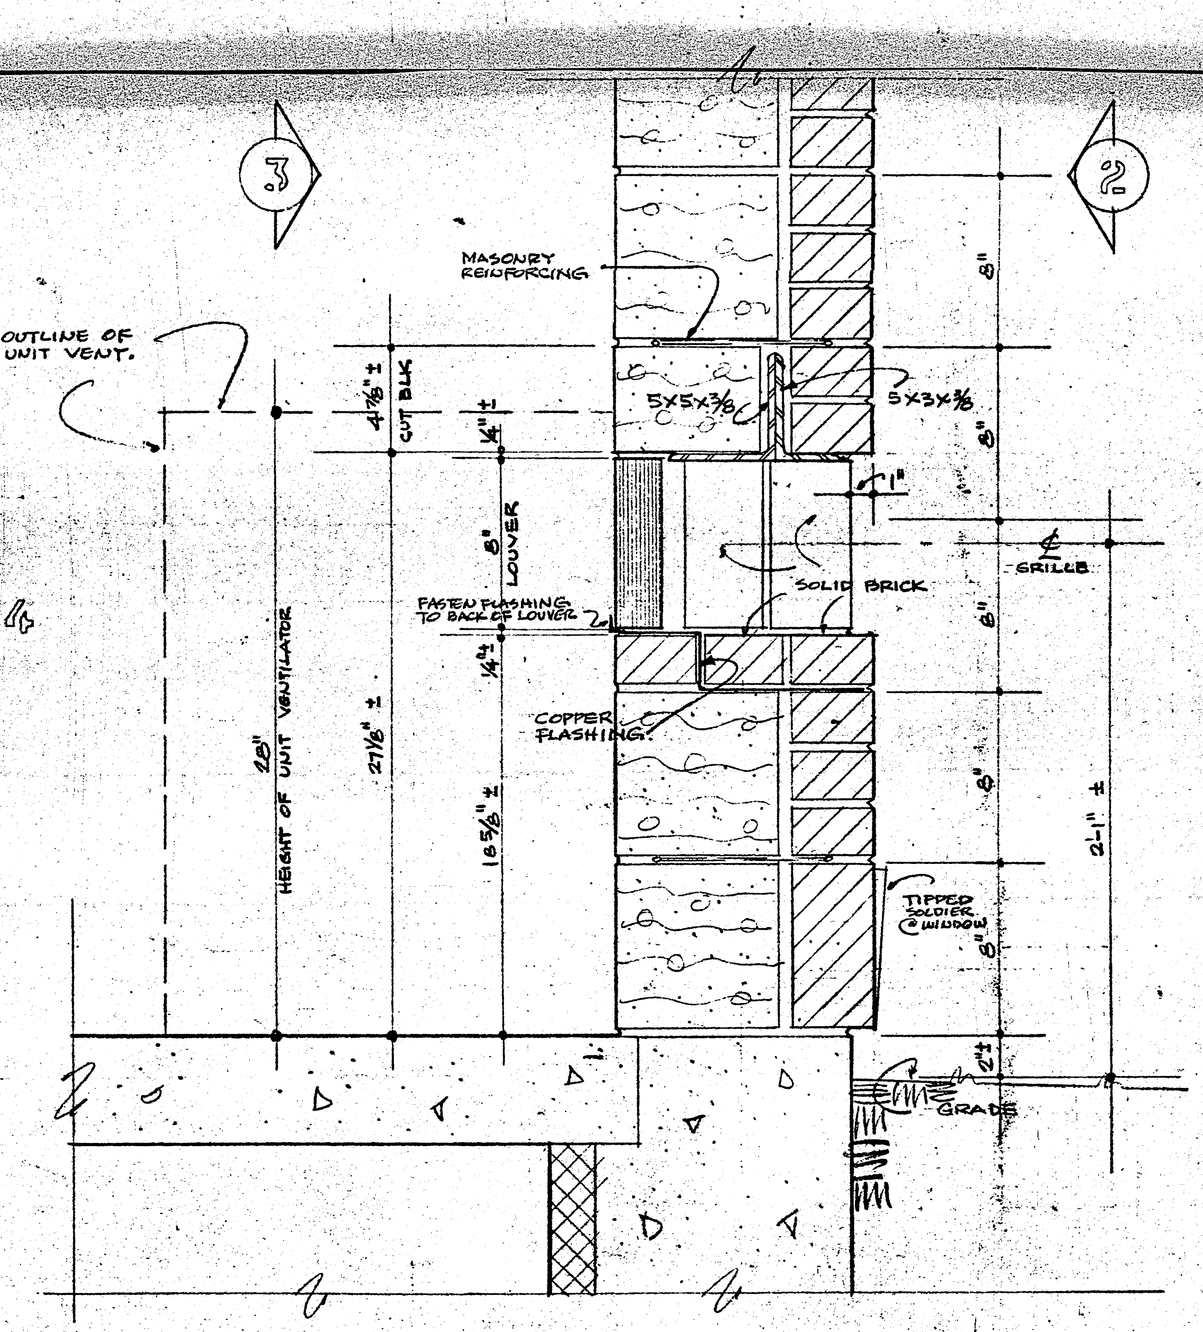

SECTION THRU BRICK GRILLE - DETAIL 1
SCALE 3" = 1'-0"

NO	PRINTS & DISTRIBUTION	BY	DATE
5	5-GC, 1-STEMP, 1-PW	(PD)	11-18-66
	1-PW OF 8-16 TO KLITZKE		11-18
3	1-BID, 1-PWD, 1-KLITZKE, 1-STEMP, 1-BRIAN SITTON	(PD)	11-3-66
6	WALL LEDGER (GC)	JJC	11-22-66
7	SCHEDULE BORED TO MEET KRESS (GC) BID (W)	JJC	12-2-66
8	HOLLOW METAL DOOR (GC) SCALE 1" = 1'-0" (W)	WH	1/16/67

NO	REVISIONS - THUS	BY	DATE

WESTCHESTER TOWNSHIP ELEMENTARY SCHOOL

5TH STREET & UNION AVENUE
CHESTERTON INDIANA
FOR THE
WESTCHESTER TOWNSHIP SCHOOL CORPORATION

BRICK GRILLE DETAILS

THE Perkins & Will
ARCHITECTS
309 West Jackson Blvd.
Chicago Illinois 60606
Phone 312-427-9200

CHESTER L. STEMP & ASSOCIATES
ASSOCIATE ENGINEERS
132 North Calumet Road
Chesterton, Indiana 46304
Phone 219-926-1790

DATE 11-16-66
PROJECT NO. 21070-4
DRAWN BY P. BENCIVIC
CHECKED BY
DEPT. HEAD
PROJ. ARCH. F. BELLOLIRE

CS
A1

6-14-01