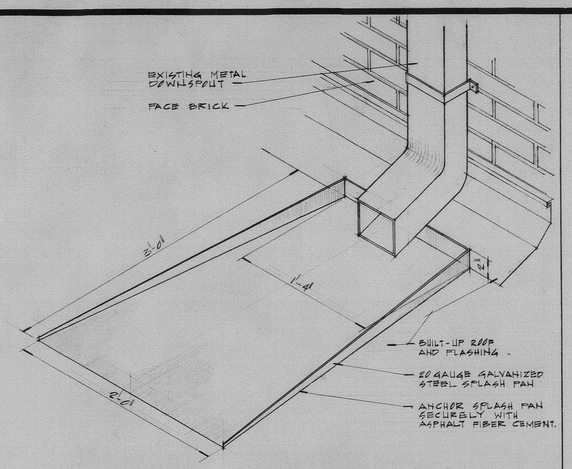


ISOMETRIC OF TYPICAL SPLASH PAN AT EXISTING EXTERIOR DOWNSPOUT

NO SCALE

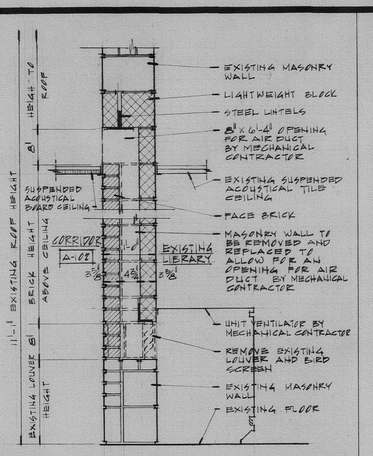


SECTION THRU EXISTING LOUVER

SCALE: 3/4" = 1'-0"

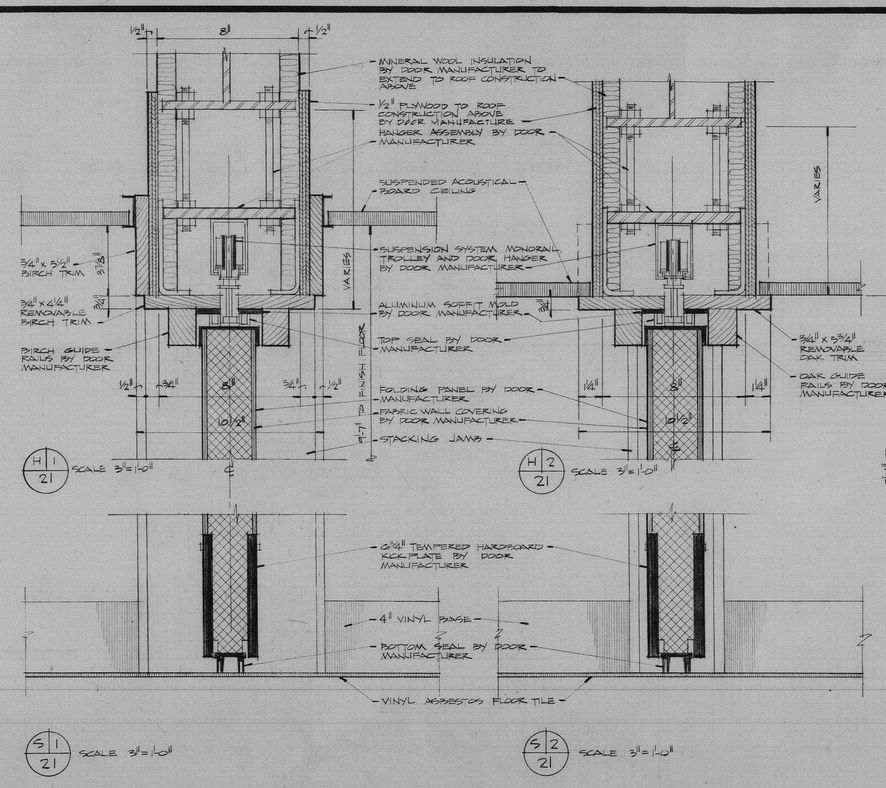


H1/21 SCALE 3/8" = 1'-0"

H2/21 SCALE 3/8" = 1'-0"

S1/21 SCALE 3/8" = 1'-0"

S2/21 SCALE 3/8" = 1'-0"

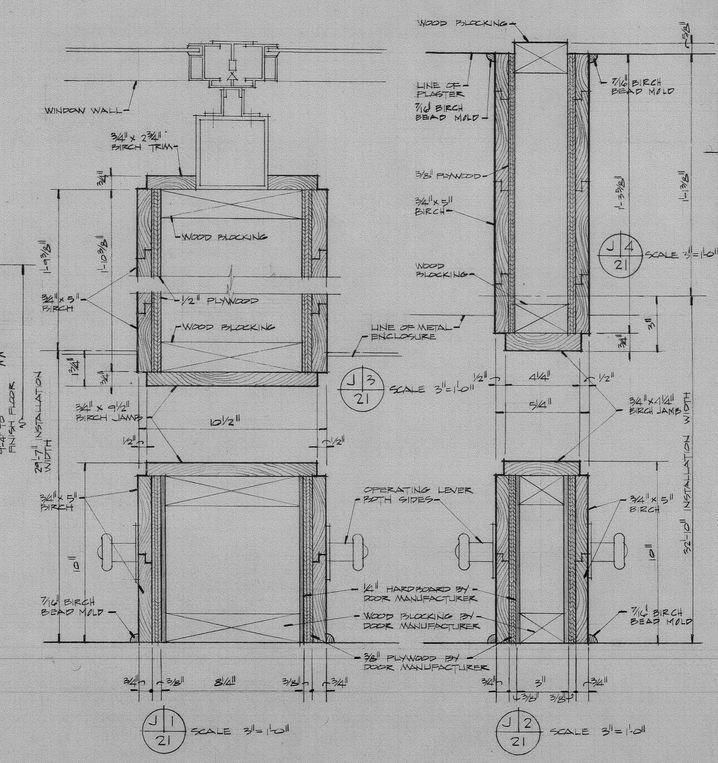


J3/21 SCALE 3/8" = 1'-0"

J1/21 SCALE 3/8" = 1'-0"

J2/21 SCALE 3/8" = 1'-0"

FOLDING PARTITION DETAILS SCALE: AS NOTED

CHESTERTON HIGH SCHOOL

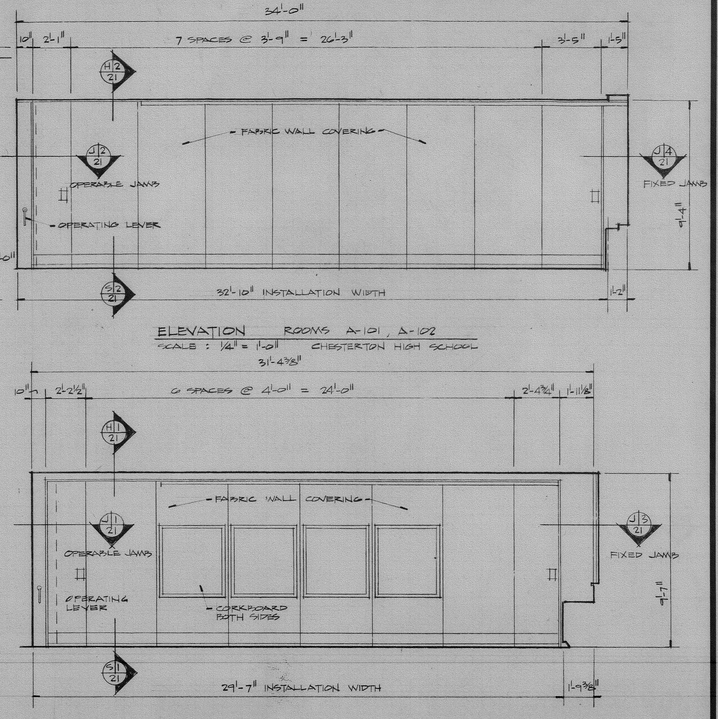


ELEVATION ROOMS A-101, A-102

SCALE: 1/4" = 1'-0" CHESTERTON HIGH SCHOOL

ELEVATION ROOMS B-101, B-102, B-103, B-106

SCALE: 1/4" = 1'-0" CHESTERTON HIGH SCHOOL

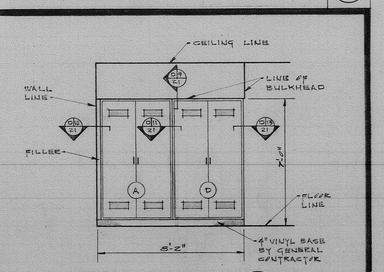


ELEVATION

SCALE: 3/4" = 1'-0"

ROOMS:

CENTRAL ELEMENTARY SCHOOL:

WORKROOM A-112

BAILLY ELEMENTARY SCHOOL:

WORKROOM A-128

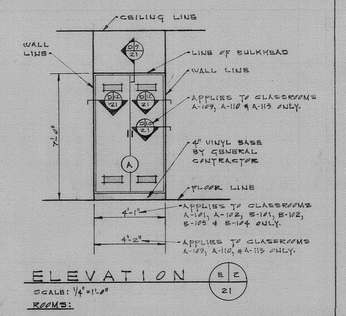


ELEVATION

SCALE: 1/4" = 1'-0"

ROOMS:

CHESTERTON HIGH SCHOOL:

CLASSROOMS A-107, A-108, A-115; A-107, A-108, A-115 OPPOSITE HAND; CLASSROOMS B-101, B-102, B-103, B-106, B-108 & B-109.

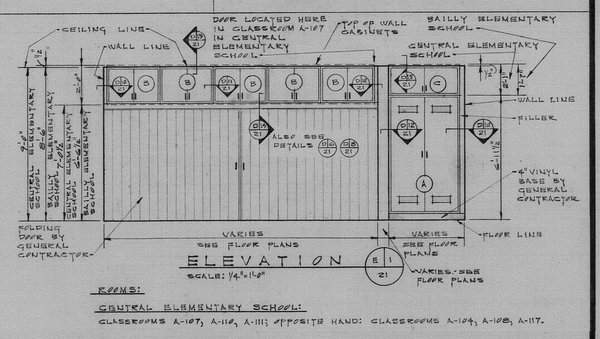


ELEVATION

SCALE: 3/4" = 1'-0"

ROOMS:

CENTRAL ELEMENTARY SCHOOL:

CLASSROOMS A-107, A-108, A-111; OPPOSITE HAND: CLASSROOMS A-104, A-108, A-117.

BAILLY ELEMENTARY SCHOOL:

CLASSROOMS B-102, B-104, B-112, B-114; OPPOSITE HAND: CLASSROOMS B-103, B-105, B-113, B-115.

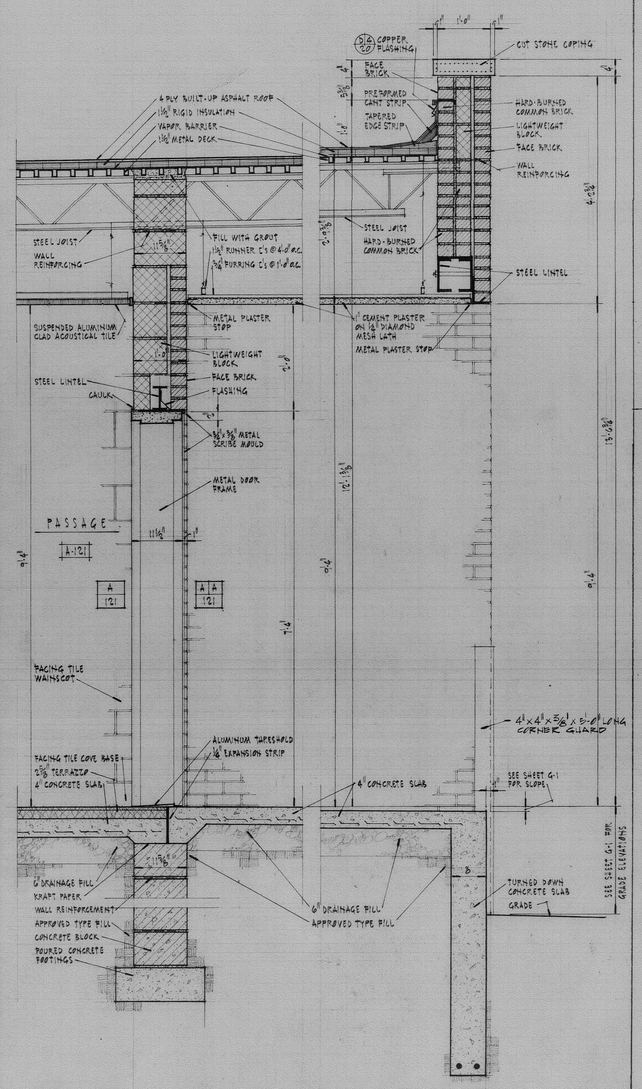


SECTION

SCALE: 3/4" = 1'-0"

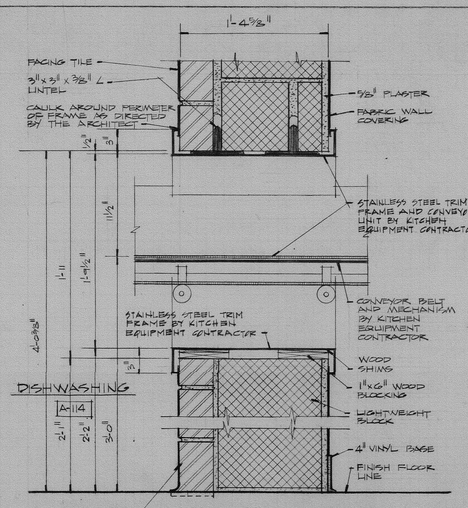


SECTION THRU CONVEYOR

SCALE: 1 1/2" = 1'-0"

CONVEYOR WINDOW DETAILS

SCALE AS NOTED

DISHWASHING A-114

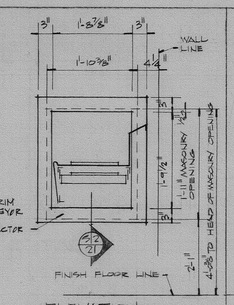


ELEVATION

SCALE: 3/4" = 1'-0"

(FROM CAFETERIA A-123)

CAFETERIA A-123

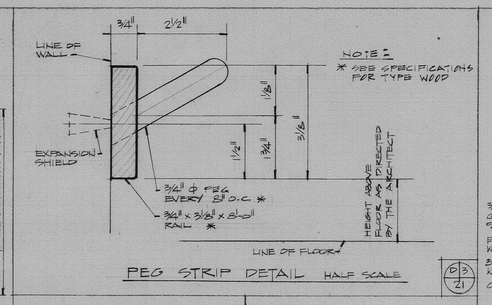


PEG STRIP DETAIL HALF SCALE

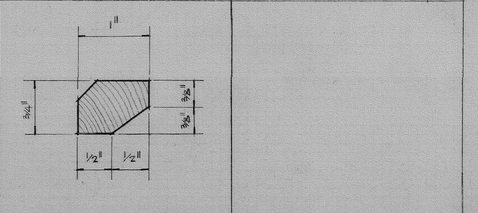

EXTERIOR WOOD MOULD FULL SCALE

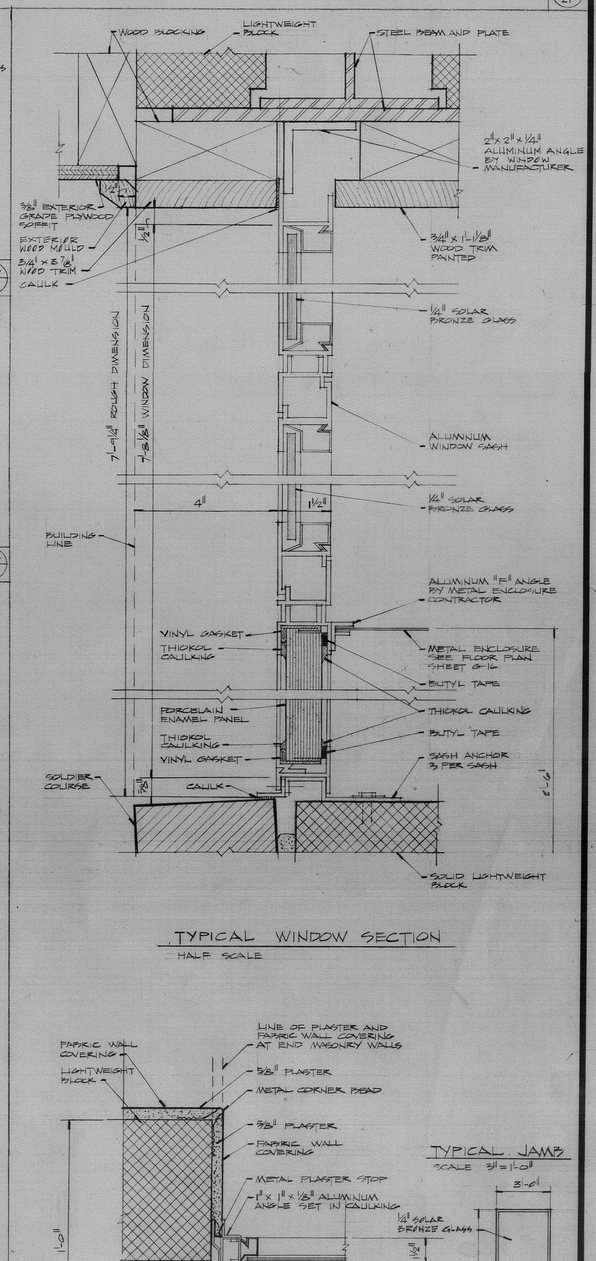


TYPICAL WINDOW SECTION

HALF SCALE

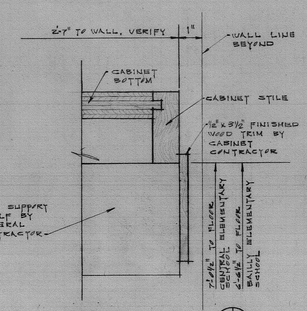


DETAIL

SCALE: HALF SIZE

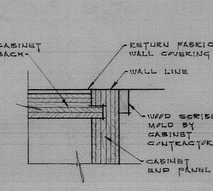


DETAIL

SCALE: HALF SIZE

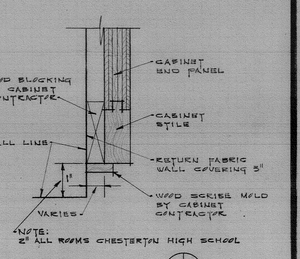


NOTE: 2" ALL ROOMS CHESTERTON HIGH SCHOOL

DETAIL

SCALE: HALF SIZE

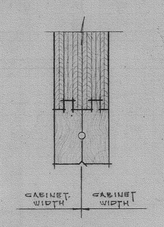


DETAIL

SCALE: HALF SIZE

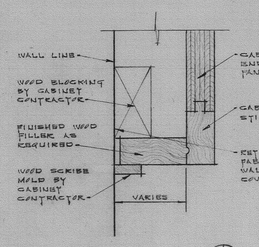


DETAIL

SCALE: HALF SIZE

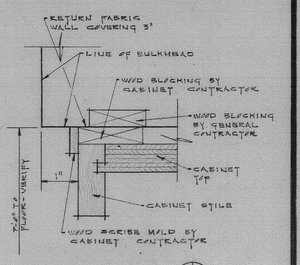


DETAIL

SCALE: HALF SIZE




DETAIL

SCALE: HALF SIZE

BUILT-IN CABINETWORK

BUILT-IN CABINETWORK FOR BAILLY ELEMENTARY SCHOOL DIVISION #4

BUILT-IN CABINETWORK FOR CENTRAL ELEMENTARY SCHOOL DIVISION #5

BUILT-IN CABINETWORK FOR CHESTERTON HIGH SCHOOL. DIVISION #12

CABINET SCHEDULE

| MARK | DESCRIPTION |
|---|---|
| A | TEACHERS STORAGE UNIT |
| B | WALL CABINETS |
| C | WALL CABINETS |
| D | SHELF STORAGE UNIT |

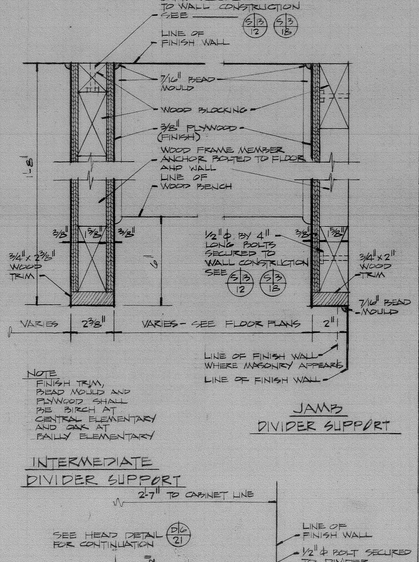


NOTE: FINISH TRIM, BEAD MOULD AND PLYWOOD SHALL BE BIRCH AT CENTRAL ELEMENTARY AND OAK AT BAILLY ELEMENTARY

JAMB DIVIDER SUPPORT

INTERMEDIATE DIVIDER SUPPORT

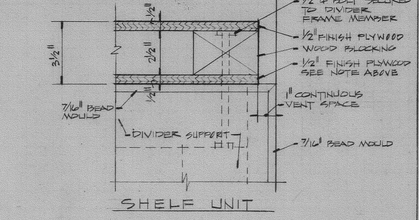


SHELF UNIT

SHELF UNIT AND DIVIDER SUPPORT

SCALE: 3" = 1'-0"

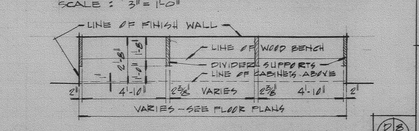


PLAN

SCALE: 1/4" = 1'-0"

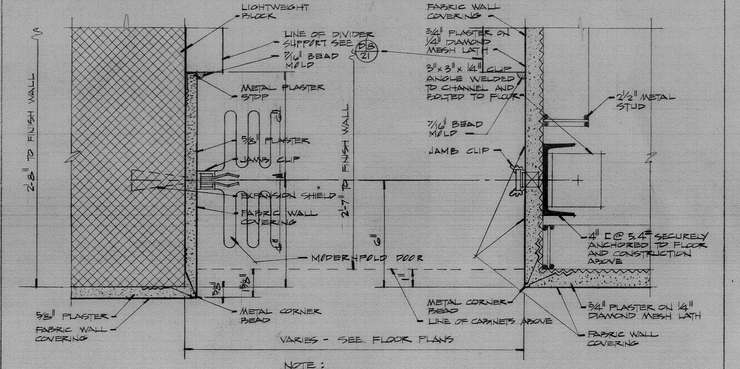


MODERNFOLD DOOR LOCKING JAMB

NOTE: SEE FLOOR PLANS AND ROOM FINISH SCHEDULE FOR WALL MATERIALS, CONSTRUCTION AND FINISH. BEAD MOULDS SHALL BE BIRCH AT CENTRAL ELEMENTARY AND OAK AT BAILLY ELEMENTARY

MODERNFOLD DOOR STACKING JAMB

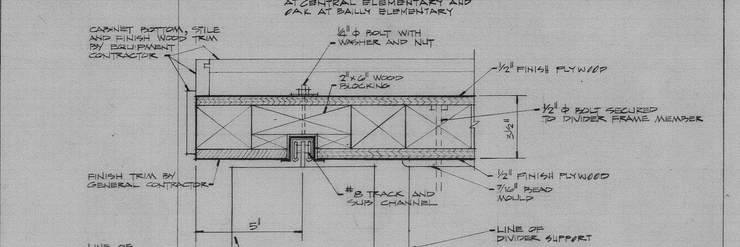


HEAD DETAIL

MODERNFOLD DOOR DETAILS

SCALE: 3" = 1'-0"

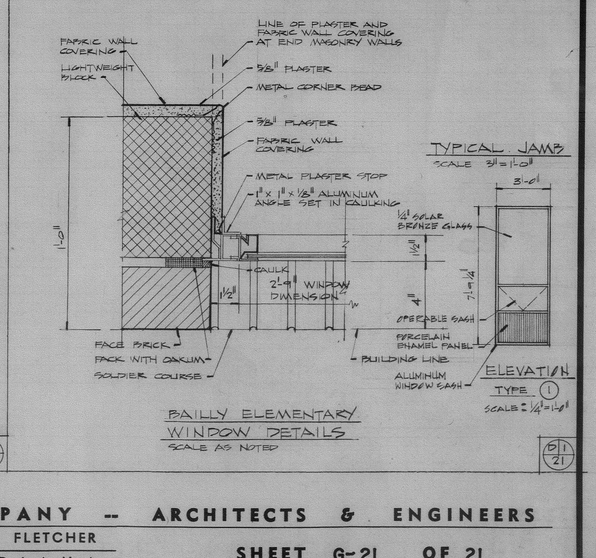


BAILLY ELEMENTARY WINDOW DETAILS

SCALE AS NOTED

EVERETT I. BROWN COMPANY -- ARCHITECTS & ENGINEERS

5500 BRADBURY AVENUE — PARK FLETCHER

INDIANAPOLIS INDIANA

SHEET G-21 OF 21

CHESTERTON ··· CENTRAL ··· BAILLY ADDITION